


SITE PLAN REVIEW

NOVEMBER, 2023

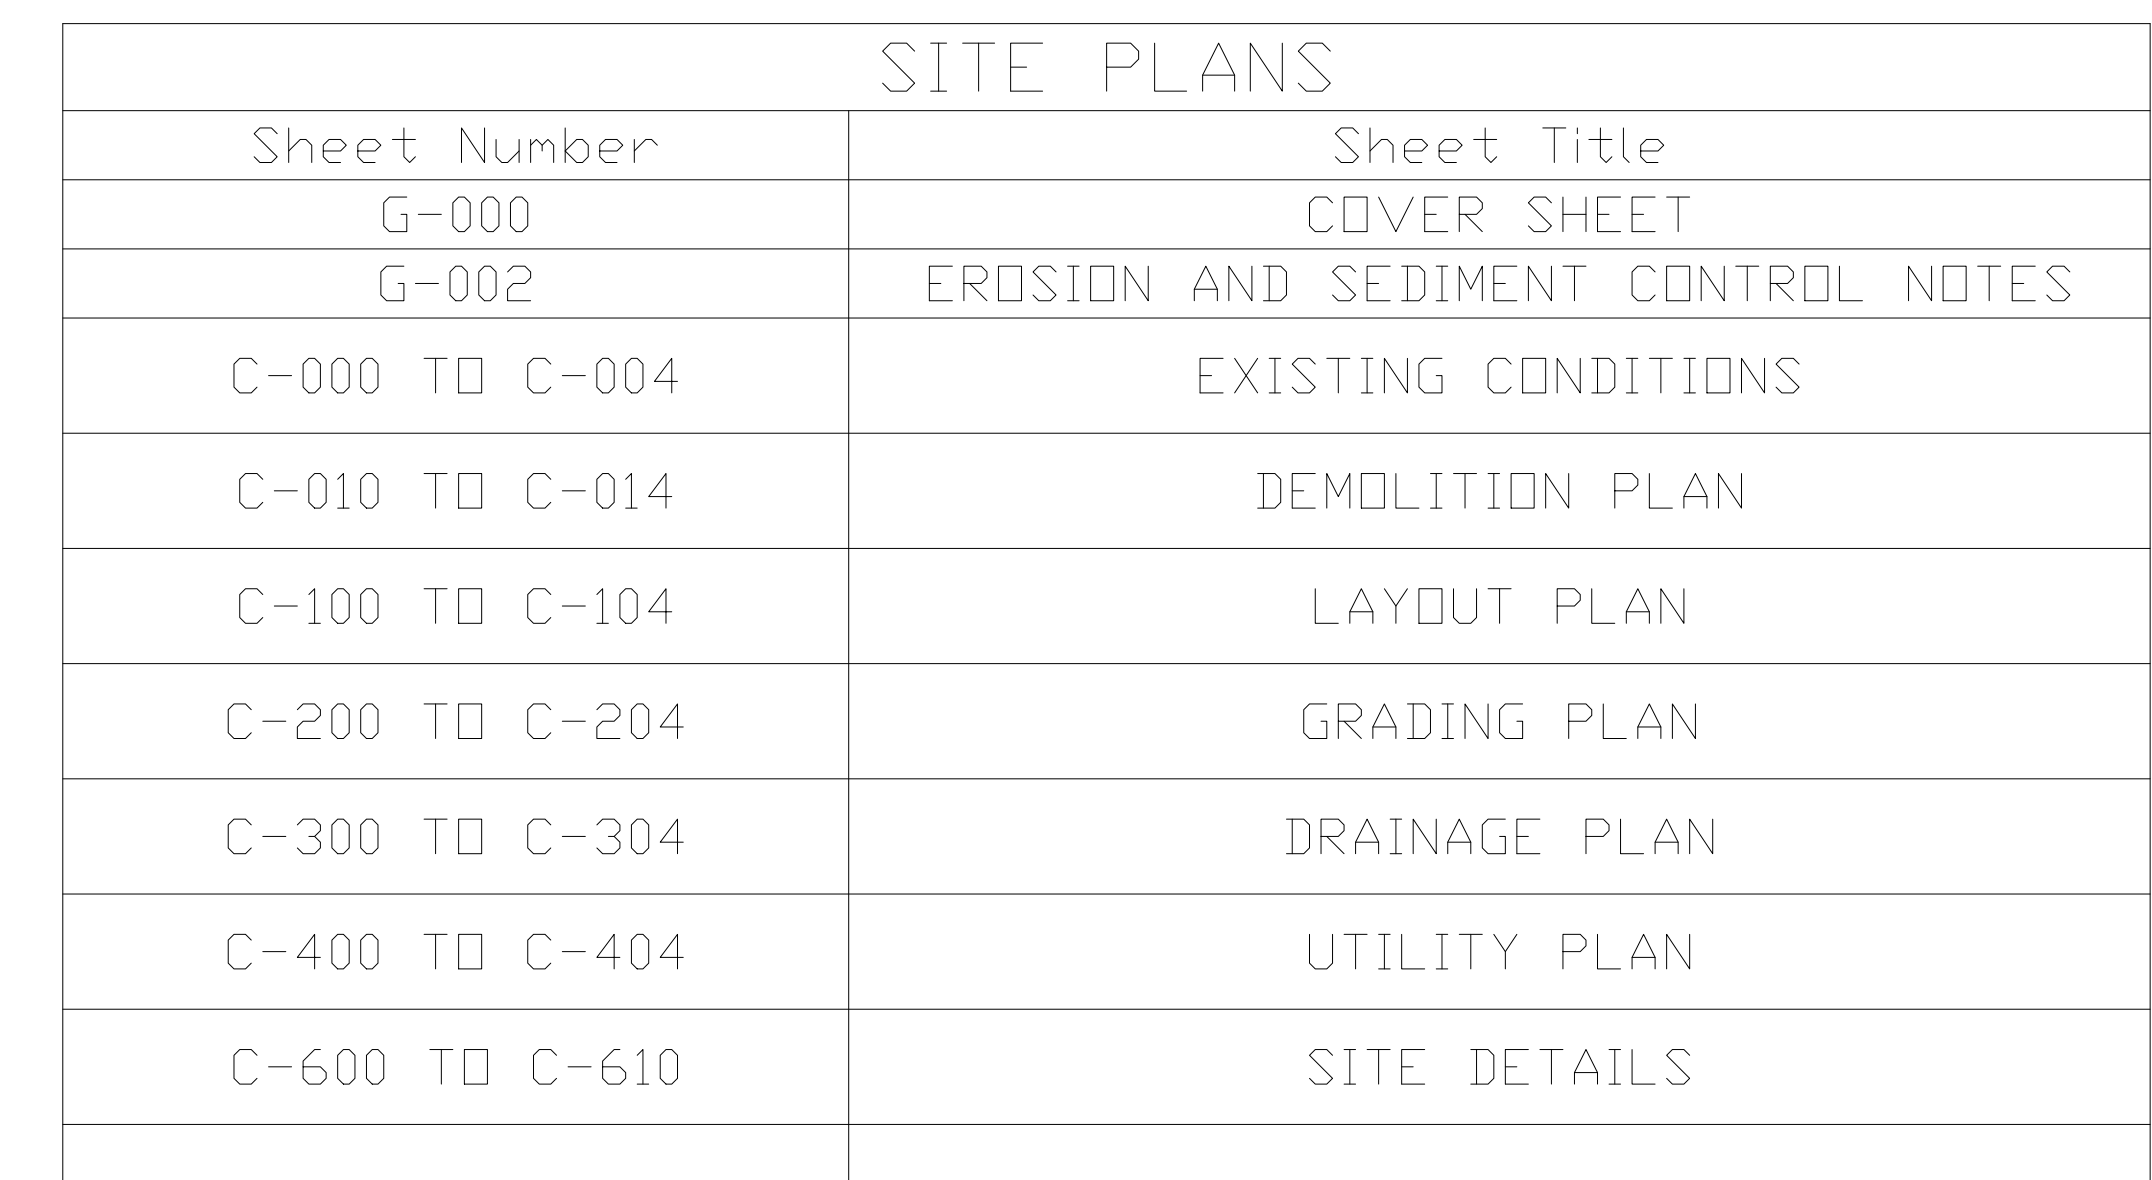

DIMENSIONAL REQUIREMENTS		
RESIDENTIAL 25		
ZONING CRITERIA	REQUIRED	PROVIDED
LOT AREA	25,000 SF	>1,980,000 SF
LOT FRONTAGE	130'	>195'
FRONT YARD SETBACK	40'	>200'
SIDE YARD SETBACK	20' (<50' AGG.)	39.8' (>50' AGG.)
REAR YARD SETBACK	50'	>400'
BUILDING COVERAGE	15%	<10%
BUILDING HEIGHT	35'	<35'

Drawing Copyright © 2003

CHIA

272 West Exchange Street, Suite 101
Providence, RI 02903
860.206.2412 • www.chiacompanies.com

**CROMWELL
HIGH SCHOOL**

34 EVERGREEN RD,
CROMWELL, CT
06416

**NOT FOR
CONSTRUCTION**

ROMWELL HIGH SCHOOL
FIELD RENOVATION

Submittal / Revision	App'd.	By	Date
SITE PLAN REVIEW			11/14/23

WHITE PLAN REVIEW COVER SHEET

Designed By: MRP	Drawn By: CL	Checked By: MM
Issue Date: 14/23	Project No: 080066	Scale: AS SHOWN

Drawing No.:
G-000

**CROMWELL
HIGH SCHOOL**

34 EVERGREEN RD,
CROMWELL, CT
06416

**NOT FOR
CONSTRUCTION**

IT IS A VIOLATION OF LAW FOR ANY PERSON, INDIVIDUAL OR FIRM, TO REPRODUCE OR TRANSMIT IN ANY MANNER THE CONTENTS OF THIS DOCUMENT WITHOUT THE WRITTEN PERMISSION OF CHA. ANY REPRODUCTION OR TRANSMISSION OF THIS DOCUMENT WITHOUT THE WRITTEN PERMISSION OF CHA IS PROHIBITED. THE USER OF THIS DOCUMENT SHALL BE RESPONSIBLE FOR OBTAINING ALL NECESSARY PERMITS AND APPROVALS FROM THE APPROPRIATE AGENCIES. THE USER SHALL BE RESPONSIBLE FOR OBTAINING ALL NECESSARY PERMITS AND APPROVALS FROM THE APPROPRIATE AGENCIES. THE USER SHALL BE RESPONSIBLE FOR OBTAINING ALL NECESSARY PERMITS AND APPROVALS FROM THE APPROPRIATE AGENCIES.


CROMWELL HIGH SCHOOL
FIELD RENOVATION

No.	Submital / Revision	App'd.	By	Date

**EXISTING
CONDITIONS -
OVERALL**

Designed By: JRP	Drawn By: CL	Checked By: MM
Issue Date: 08/30/23	Project No: 080066	Scale: AS SHOWN

Drawing No.:
C-000

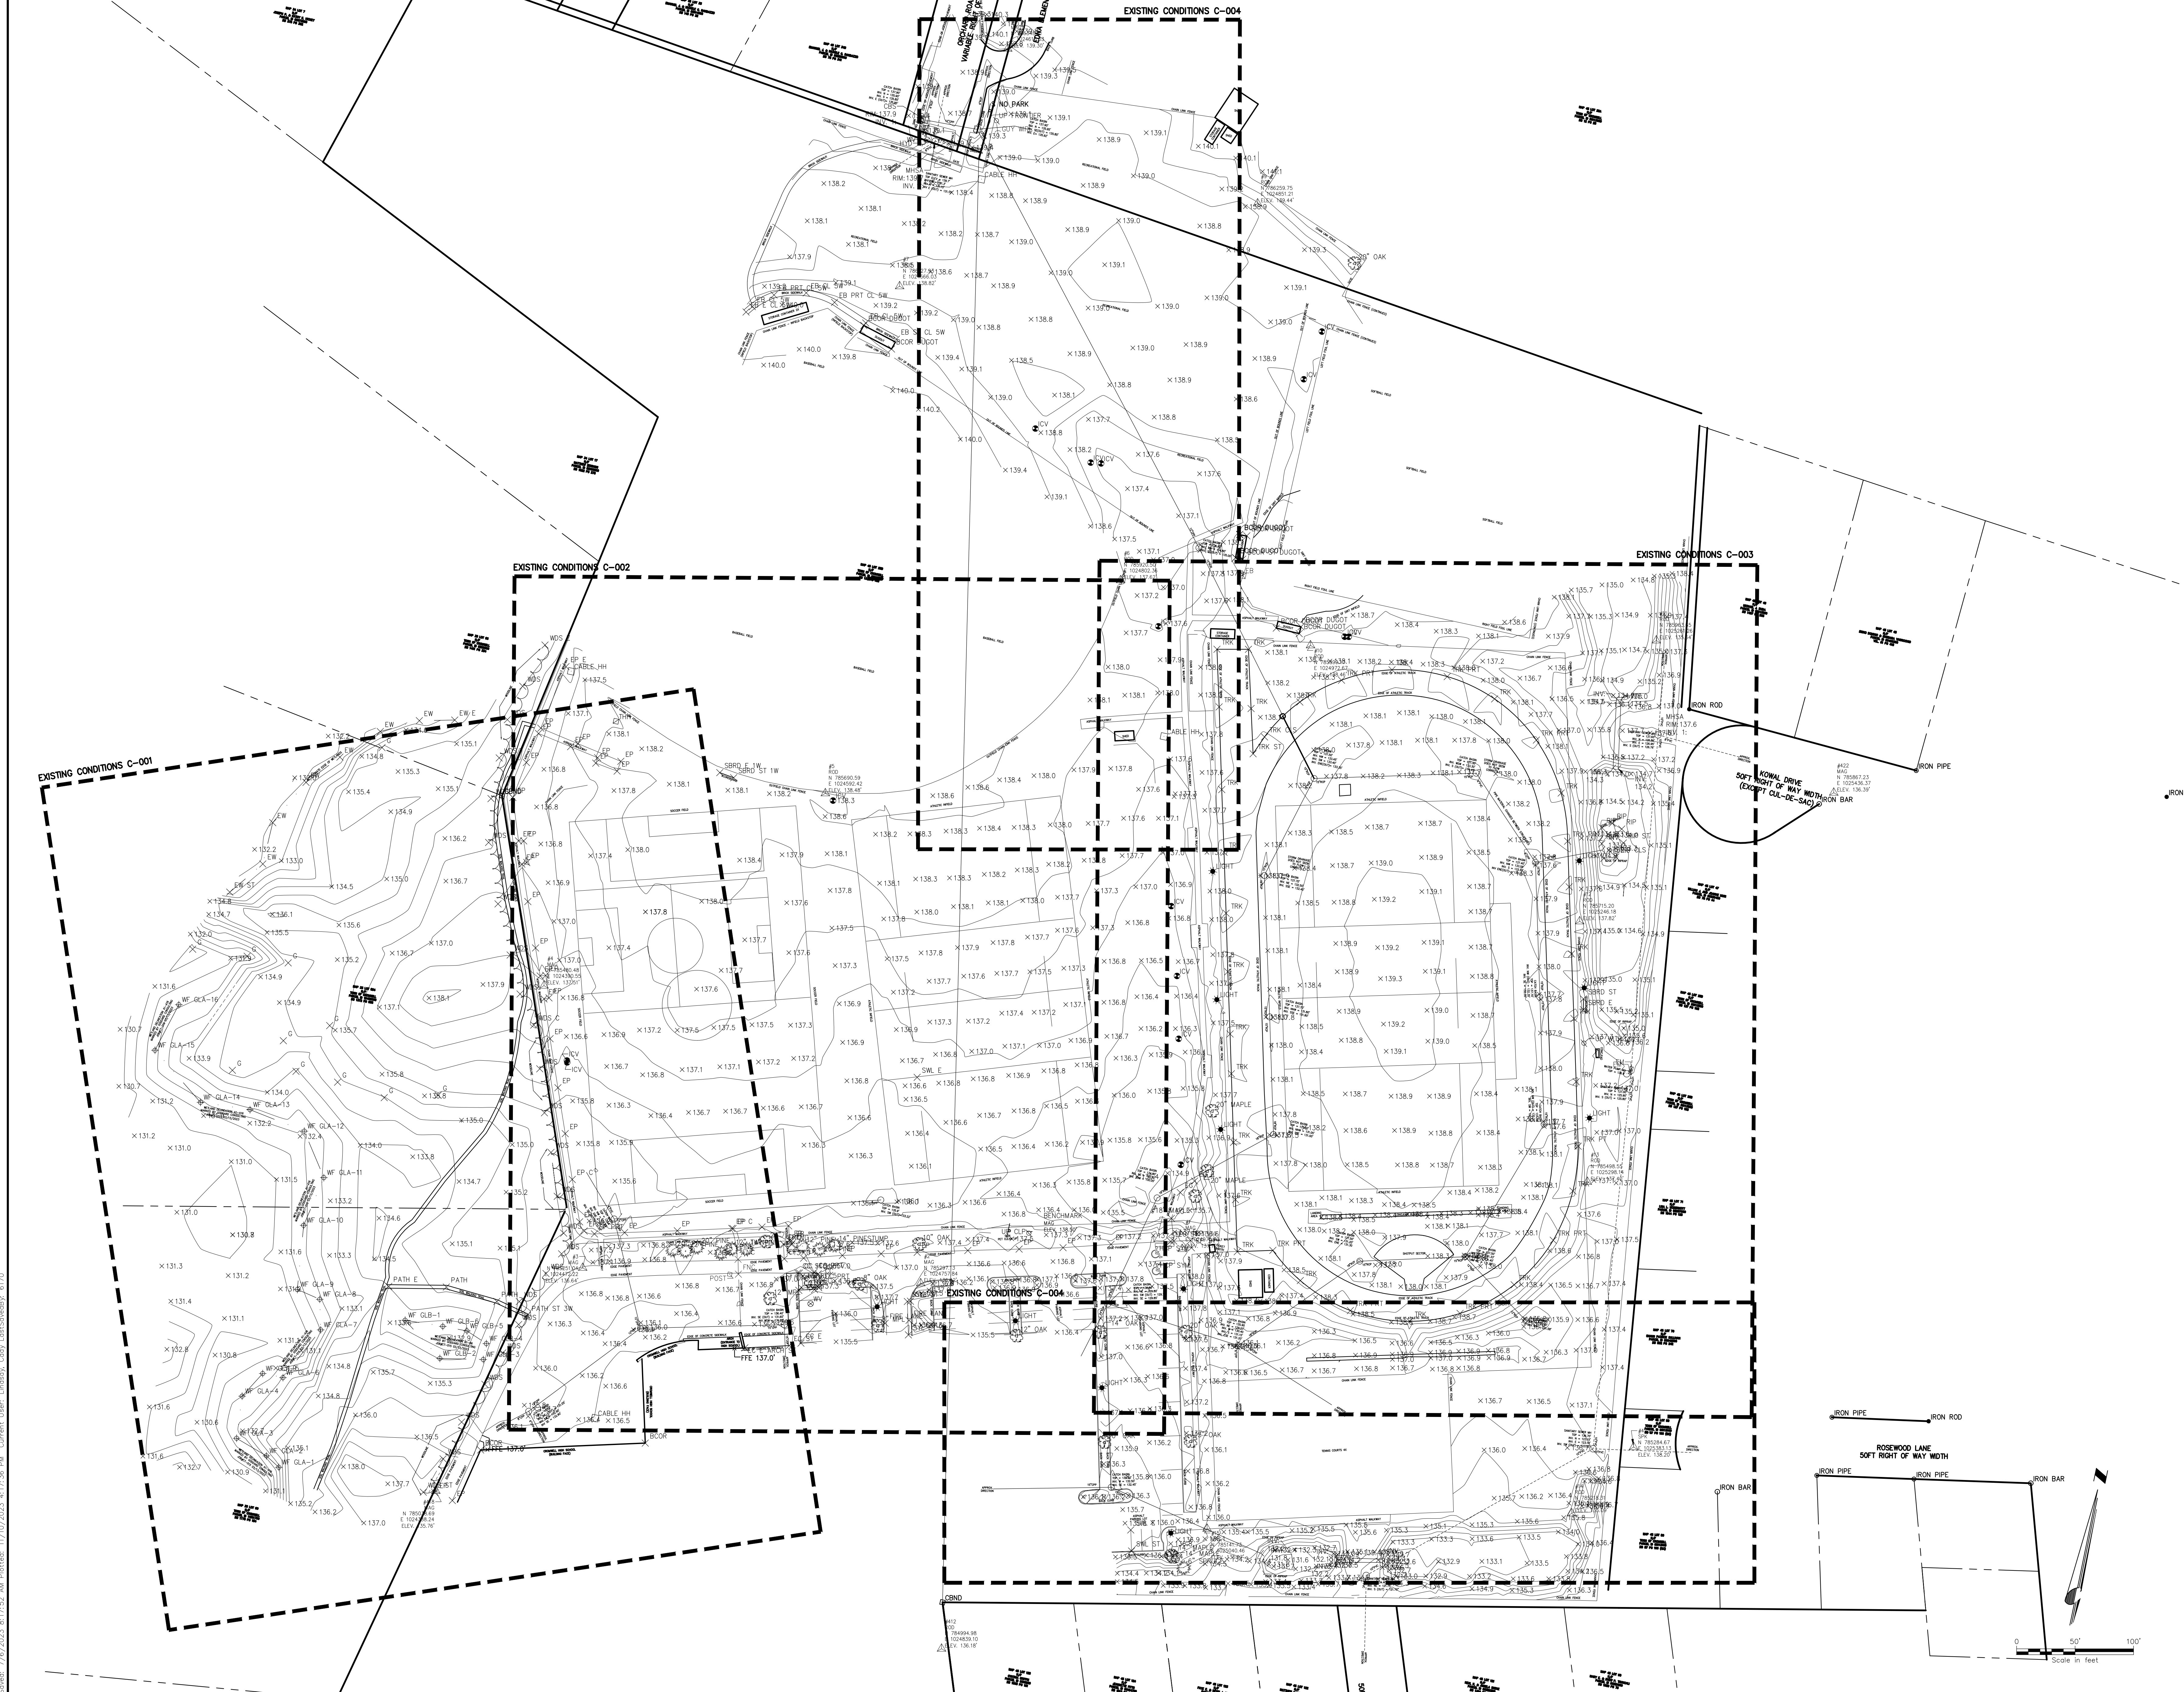

**CROMWELL
HIGH SCHOOL**

34 EVERGREEN RD,
CROMWELL, CT
06416

**NOT FOR
CONSTRUCTION**

IT IS A VIOLATION OF LAW FOR ANY PERSON, INDIVIDUAL OR FIRM, TO REPRODUCE OR TRANSMIT IN ANY MANNER THE CONTENTS OF THIS DRAWING WITHOUT THE WRITTEN PERMISSION OF CHA. ANY SUCH VIOLATION SHALL BE SUBJECT TO LEGAL ACTION. THE USER OF THIS DRAWING SHALL BE RESPONSIBLE FOR OBTAINING ALL NECESSARY PERMITS AND FOR OBTAINING ALL NECESSARY INFORMATION FROM THE FIELD. CHA SHALL NOT BE RESPONSIBLE FOR ANY ERRORS OR OMISSIONS IN THIS DRAWING. THE USER SHALL BE RESPONSIBLE FOR OBTAINING ALL NECESSARY INFORMATION FROM THE FIELD.

CROMWELL HIGH SCHOOL
FIELD RENOVATION

No.	Submitted / Revision	Appr.	By	Date


**EXISTING
CONDITIONS**

Designed By: JRP
Issue Date: 08/30/23
Drawn By: CL
Project No: 080066
Checked By: MM
Scale: AS SHOWN

Drawing No:
C-001



File: V:\PROJECTS\ANY\6\080666.000\09_DESIGN DRAWINGS\01_SHEETS\C-000 EXISTING CONDITIONS.DWG
Saved: 7/7/2023 8:17:52 AM Plotted: 11/19/2023 4:17:42 PM Current User: Lindsay_Copple Last Saved By: 8770

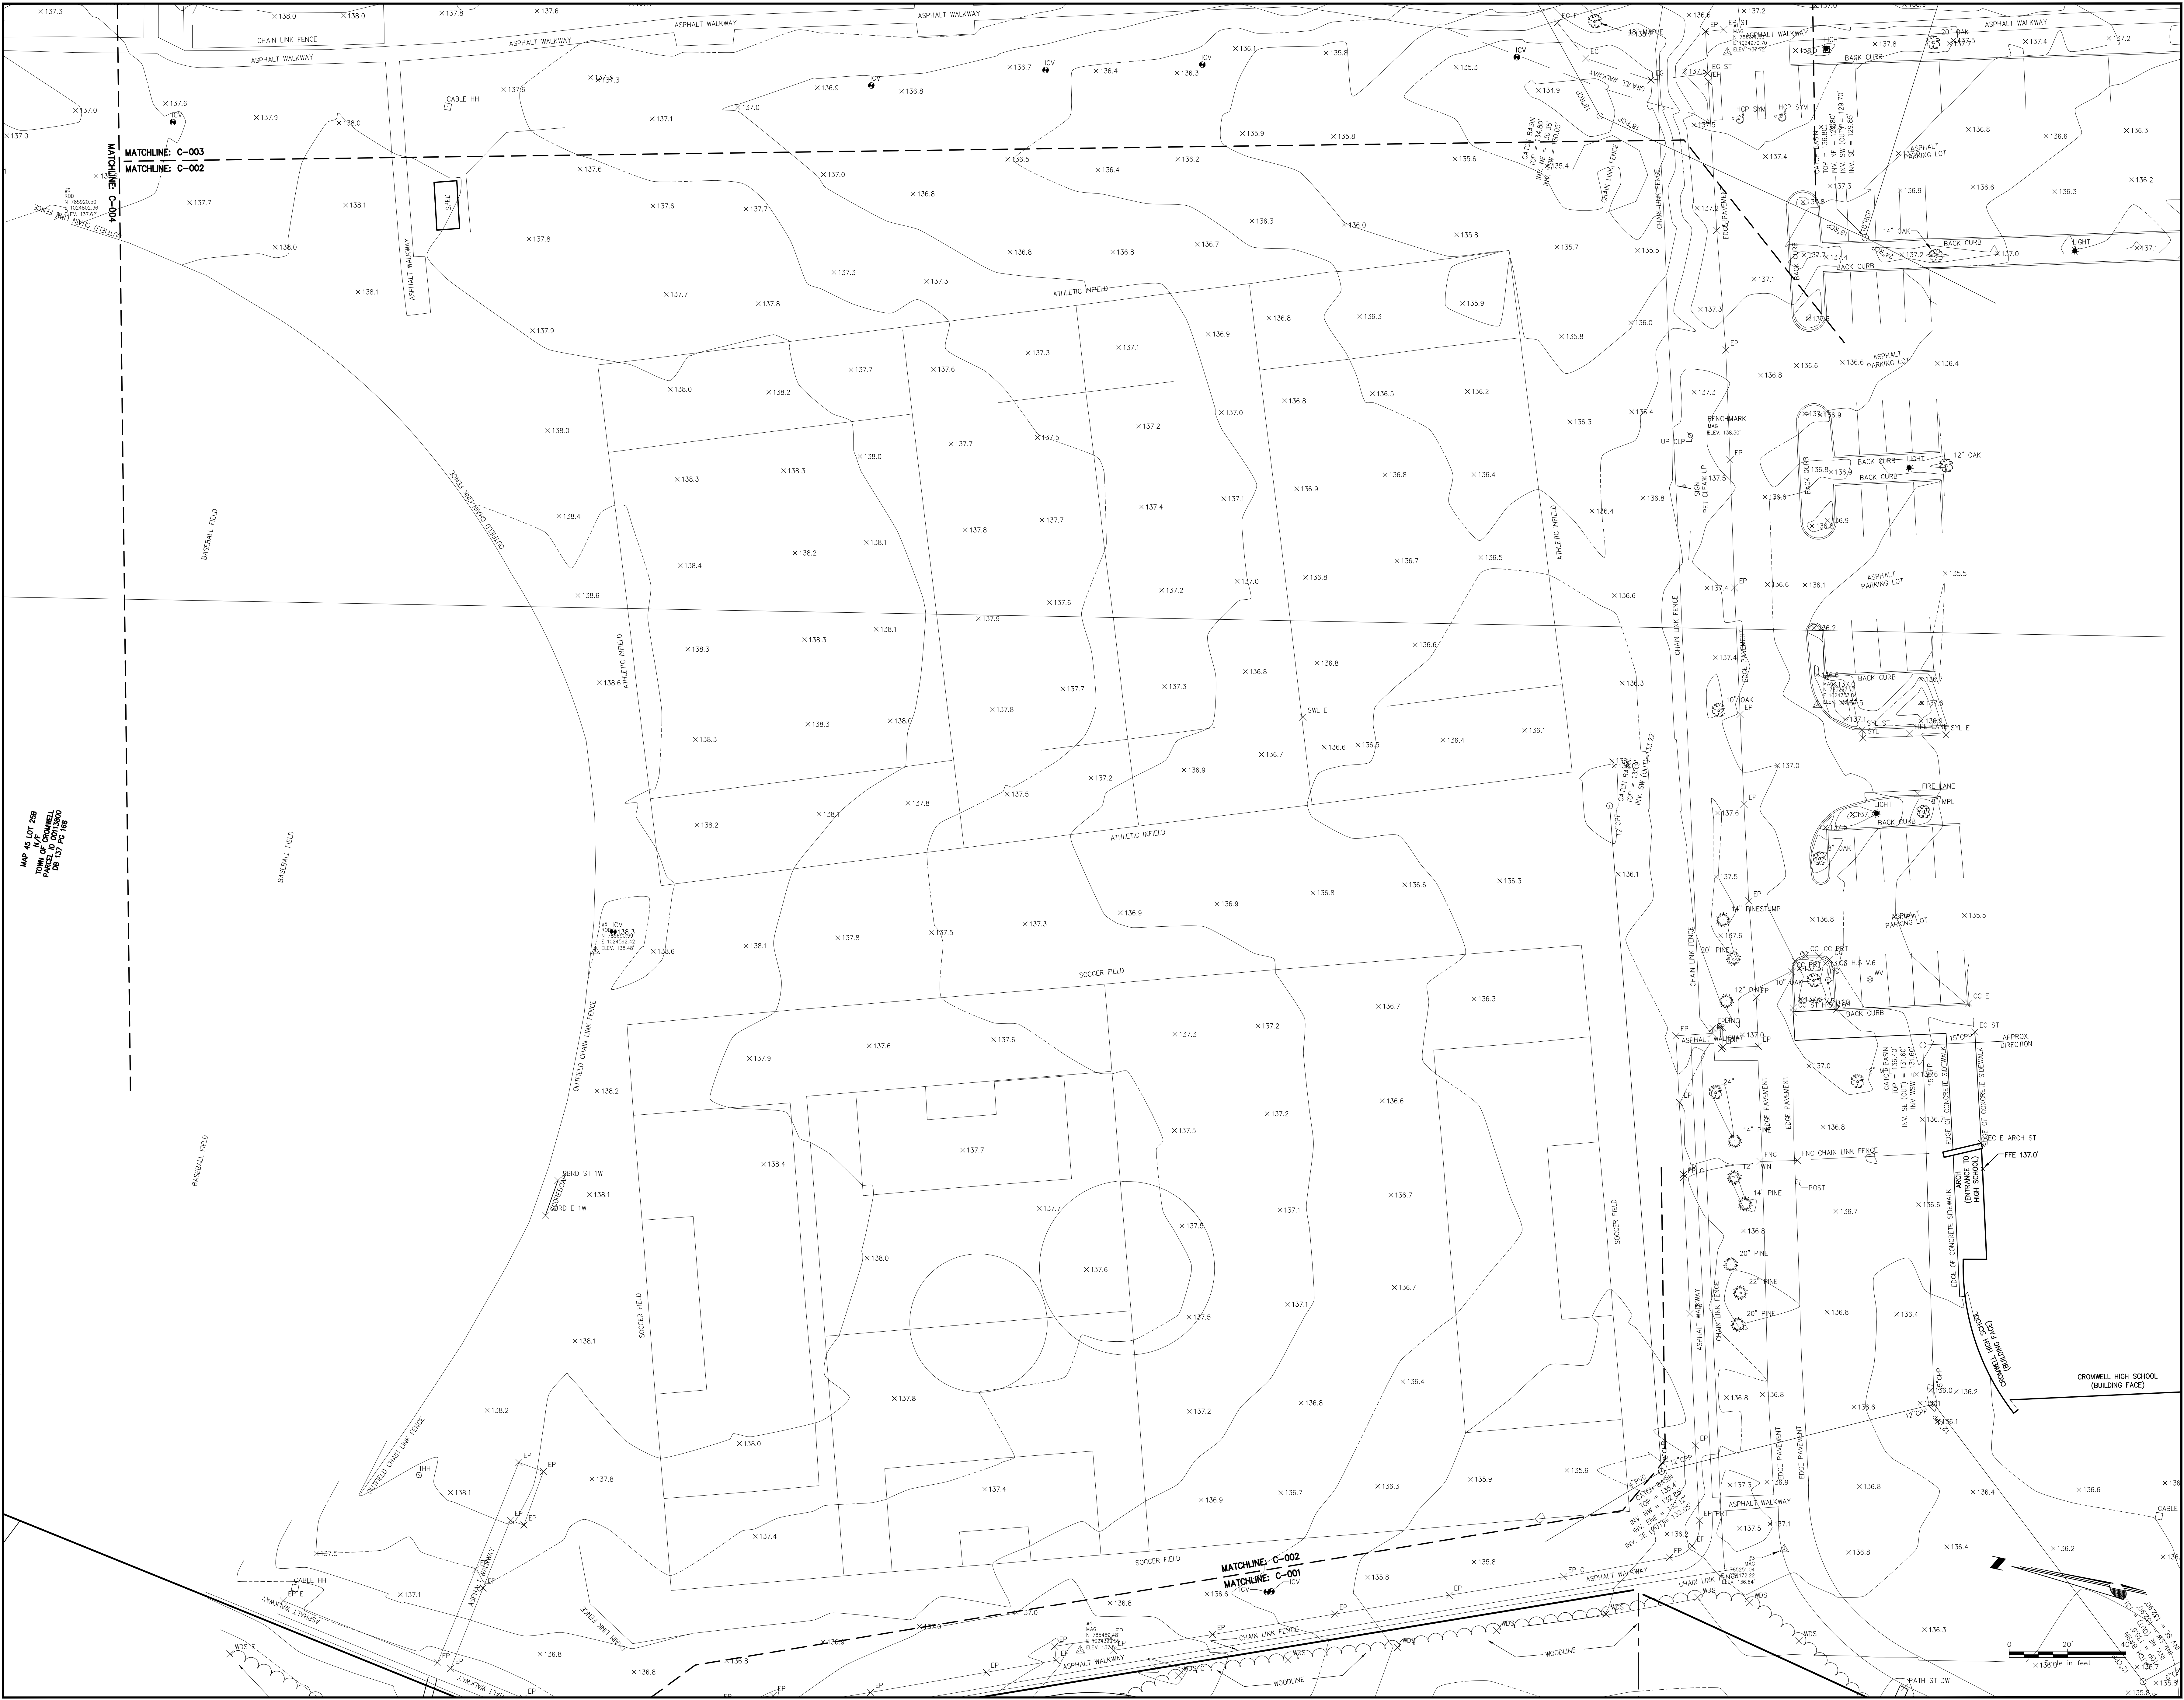

CHA

225 West Exchange Street, Suite 101
Bridgewater, RI 02826
860.206.2412 • www.chacorporates.com

CROMWELL
HIGH SCHOOL

34 EVERGREEN RD,
CROMWELL, CT
06416

NOT FOR
CONSTRUCTION

IT IS A VIOLATION OF LAW FOR ANY PERSON, INDIVIDUAL OR FIRM, UNDER THE DIRECTION OF A LICENSED PROFESSIONAL ENGINEER, ARCHITECT, LANDSCAPE ARCHITECT, OR ANY OTHER PROFESSIONAL, TO ALTER IN ANY WAY, OR IN ANY MANNER, THE CONTENTS OF THIS DRAWING WITHOUT THE WRITTEN CONSENT OF CHA. ANY SUCH ALTERATION SHALL BE AT THE ALTERER'S SOLE RISK AND WITHOUT LIABILITY TO CHA. CHA SHALL NOT BE RESPONSIBLE FOR ANY SUCH ALTERATION. THE USER OF THIS DRAWING SHALL BE RESPONSIBLE FOR OBTAINING ALL NECESSARY PERMITS AND FOR OBTAINING ALL NECESSARY INFORMATION FROM THE FIELD. CHA SHALL NOT BE RESPONSIBLE FOR ANY SUCH ALTERATION.

CROMWELL HIGH SCHOOL
FIELD RENOVATION

No.	Submital / Revision	Appr'd.	By	Date

EXISTING
CONDITIONS

Designed By:	Drawn By:	Checked By:
JRP	CL	MM
Issue Date:	Project No:	Scale:
08/30/23	080066	AS SHOWN

Drawing No:

C-002

**CROMWELL
HIGH SCHOOL**

34 EVERGREEN RD,
CROMWELL, CT
06416

**NOT FOR
CONSTRUCTION**

IT IS A VIOLATION OF LAW FOR ANY PERSON, INDIVIDUAL OR FIRM, TO REPRODUCE OR ALTER THE CONTENT OF THIS DOCUMENT IN ANY MANNER WITHOUT THE WRITTEN PERMISSION OF THE DESIGNER. THE DESIGNER ASSUMES NO LIABILITY FOR ANY DAMAGE OR INJURY TO PERSONS OR PROPERTY, OR FOR ANY LOSS OF PROFITS OR BUSINESS, ARISING OUT OF THE USE OF THIS DOCUMENT, OR FOR ANY OTHER CONSEQUENCES OF ANY SUCH VIOLATION, AND THE USER OF THIS DOCUMENT SHALL BE RESPONSIBLE FOR THE PROTECTION OF THE SAME.

**CROMWELL HIGH SCHOOL
FIELD RENOVATION**

No.	Submital / Revision	Appr.	By	Date


**EXISTING
CONDITIONS**

Designed By: JRP
Issue Date: 08/30/23

Drawn By: CL
Project No: 080066

Checked By: MM
Appr.: AS SHOWN

Drawing No:
C-003

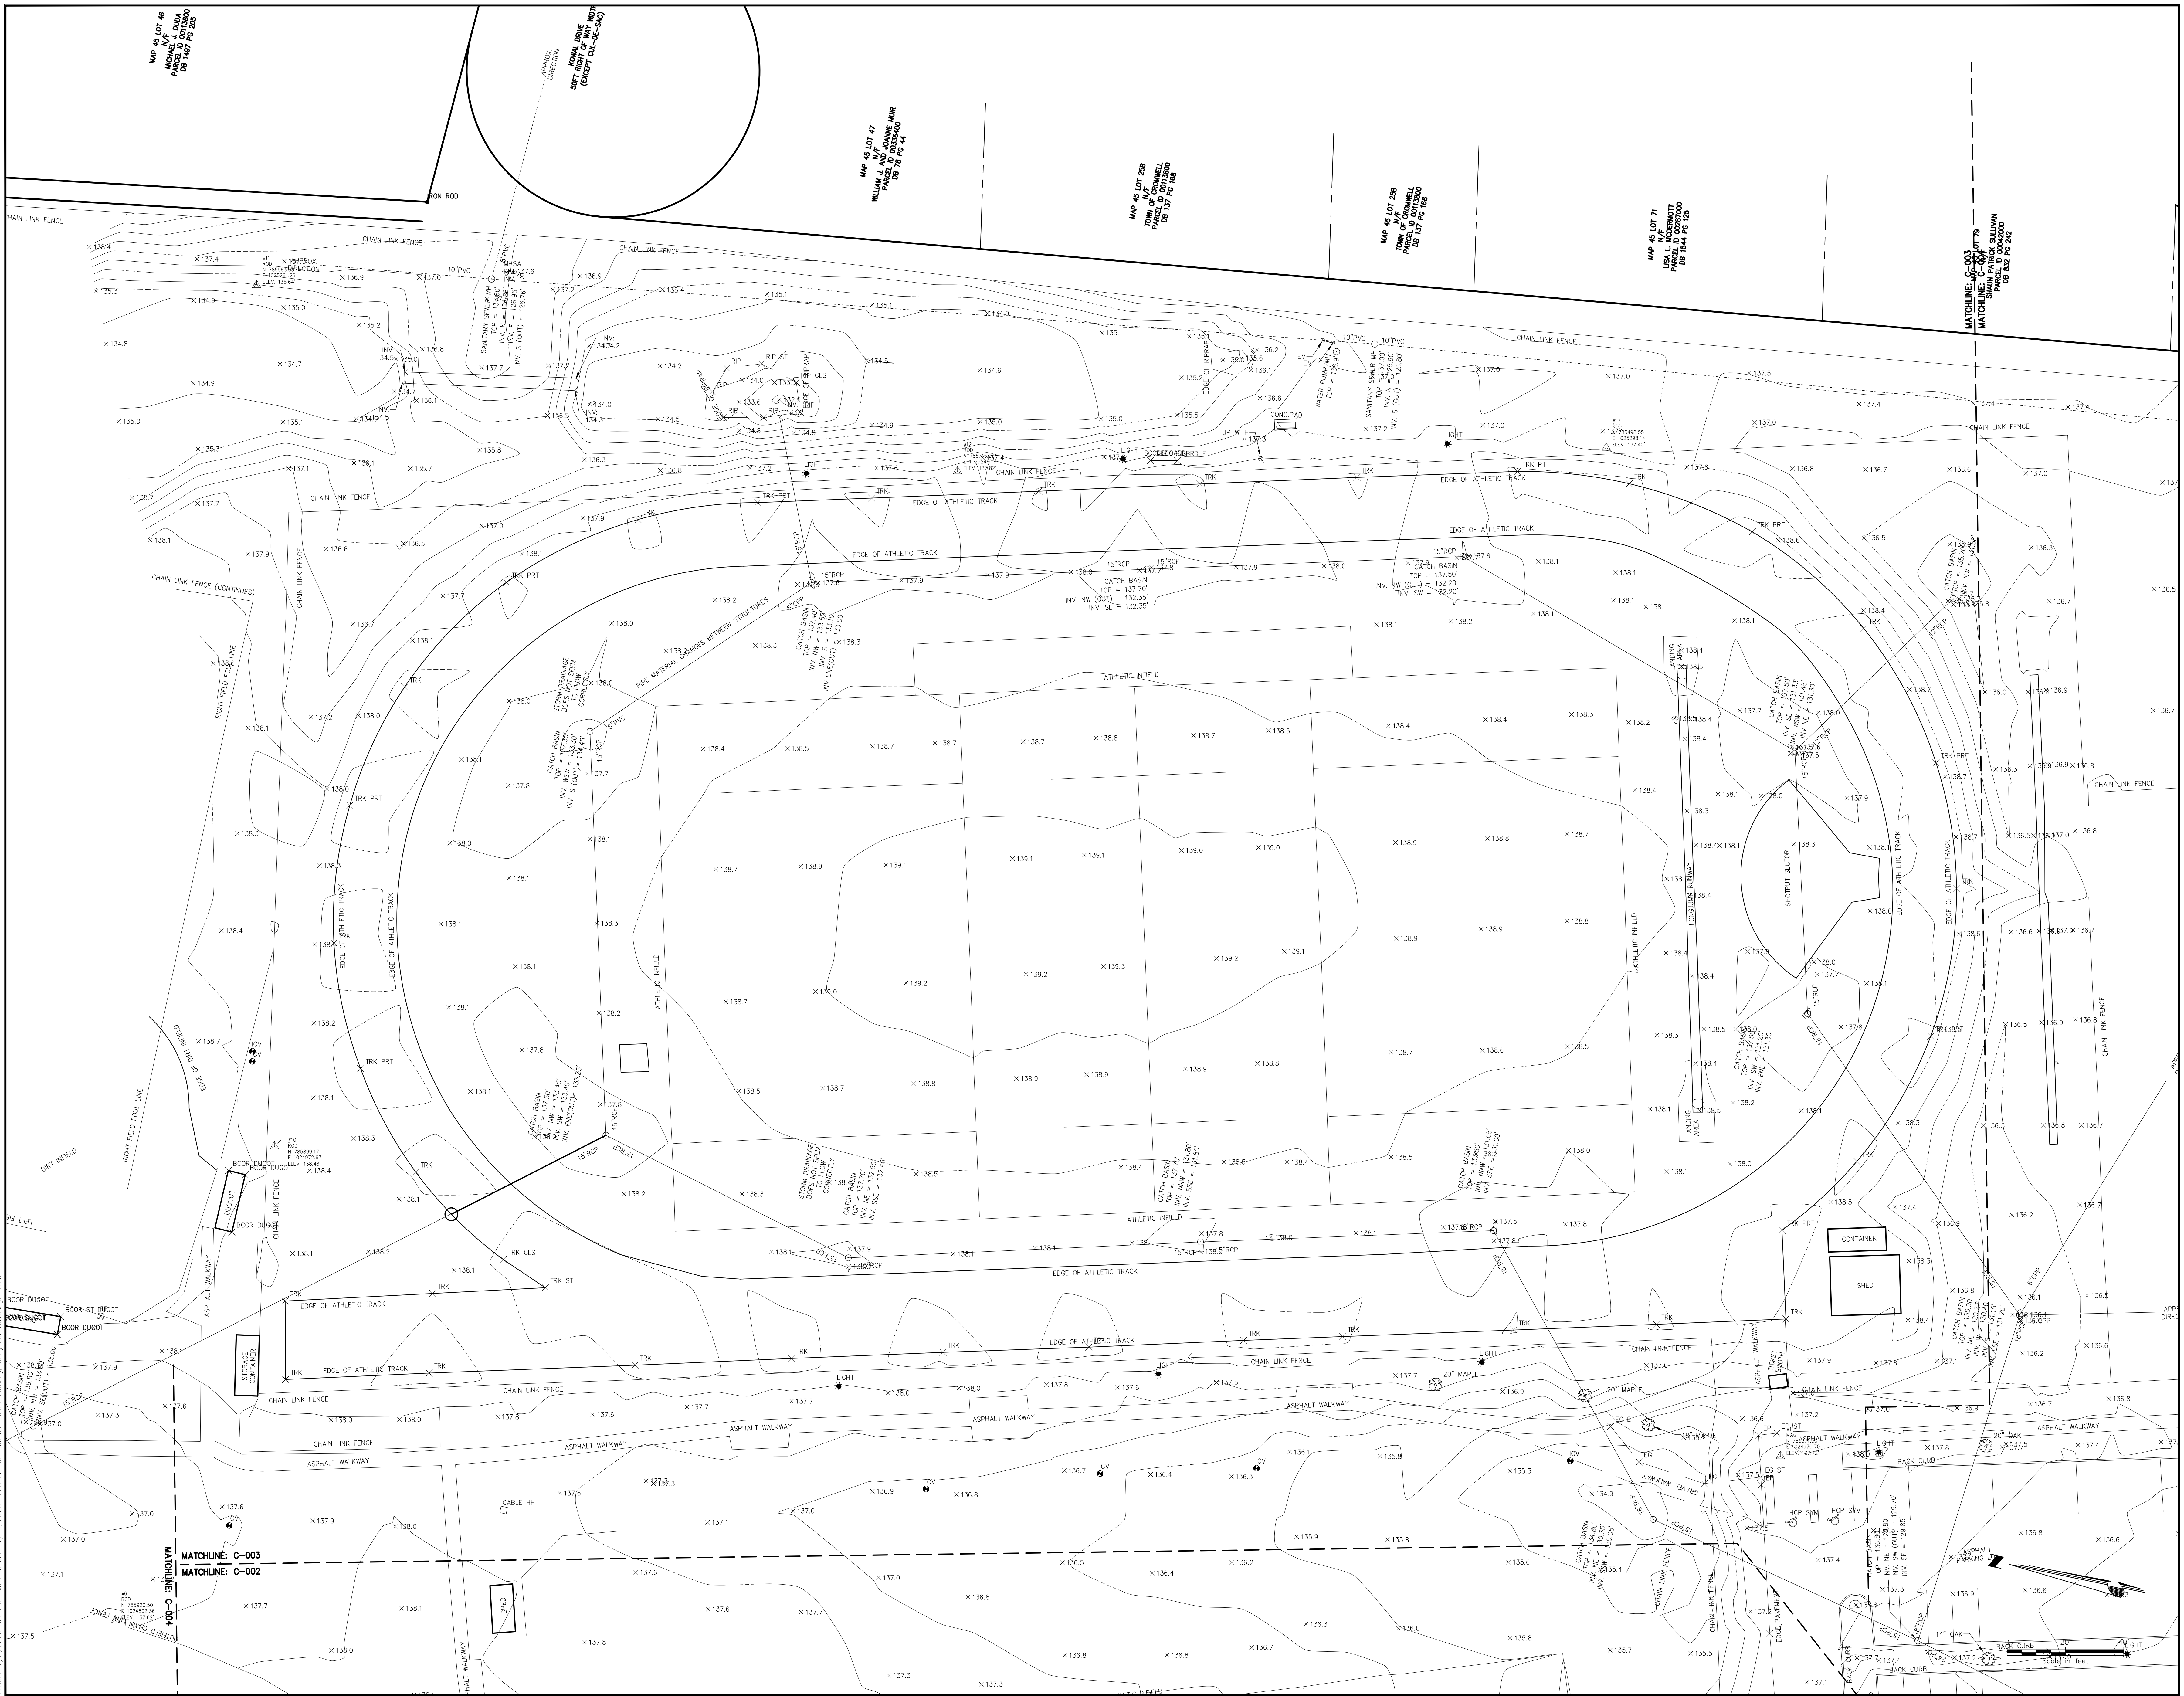

CROMWELL
HIGH SCHOOL

34 EVERGREEN RD,
CROMWELL, CT
06416

NOT FOR
CONSTRUCTION

IT IS A VIOLATION OF LAW FOR ANY PERSON, INDIVIDUAL OR FIRM, TO REPRODUCE OR ALTER THIS DOCUMENT IN ANY MANNER WITHOUT THE WRITTEN PERMISSION OF THE ENGINEER. ANY REPRODUCTION OR ALTERATION OF THIS DOCUMENT WITHOUT THE WRITTEN PERMISSION OF THE ENGINEER IS PROHIBITED. THE ENGINEER SHALL BE RESPONSIBLE FOR THE ACCURACY OF THE INFORMATION PROVIDED HEREIN AND FOR THE PROTECTION OF THE PUBLIC. THE ENGINEER SHALL BE RESPONSIBLE FOR THE PROTECTION OF THE PUBLIC.



CROMWELL HIGH SCHOOL
FIELD RENOVATION

No.	Submital / Revision	Appr'd.	By	Date

EXISTING
CONDITIONS

Designed By:	Drawn By:	Checked By:
JRP	CL	MM
Issue Date:	Project No:	Scale:
08/30/23	080066	AS SHOWN

Drawing No.:
C-004

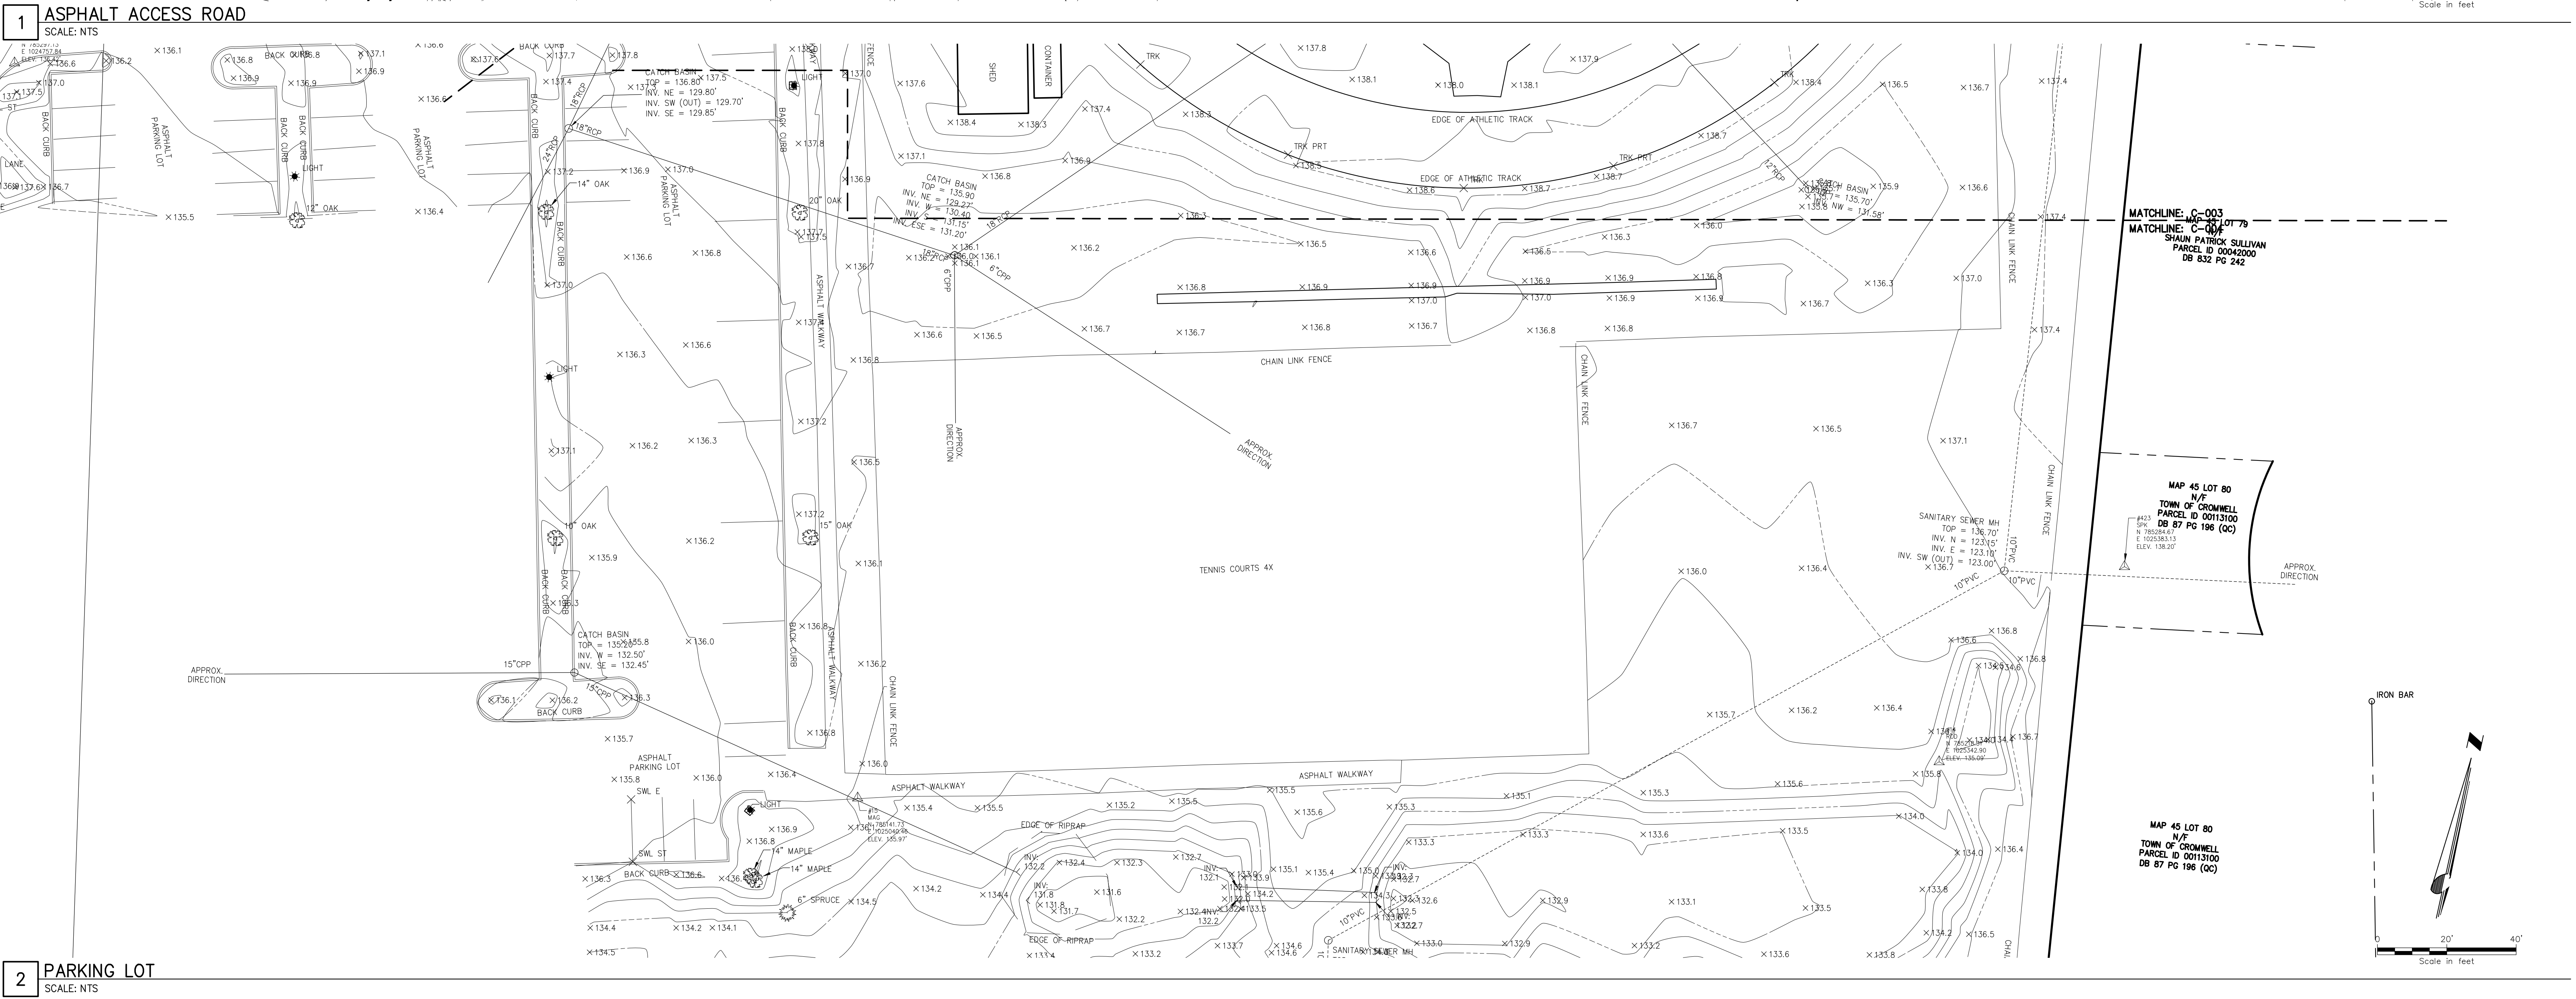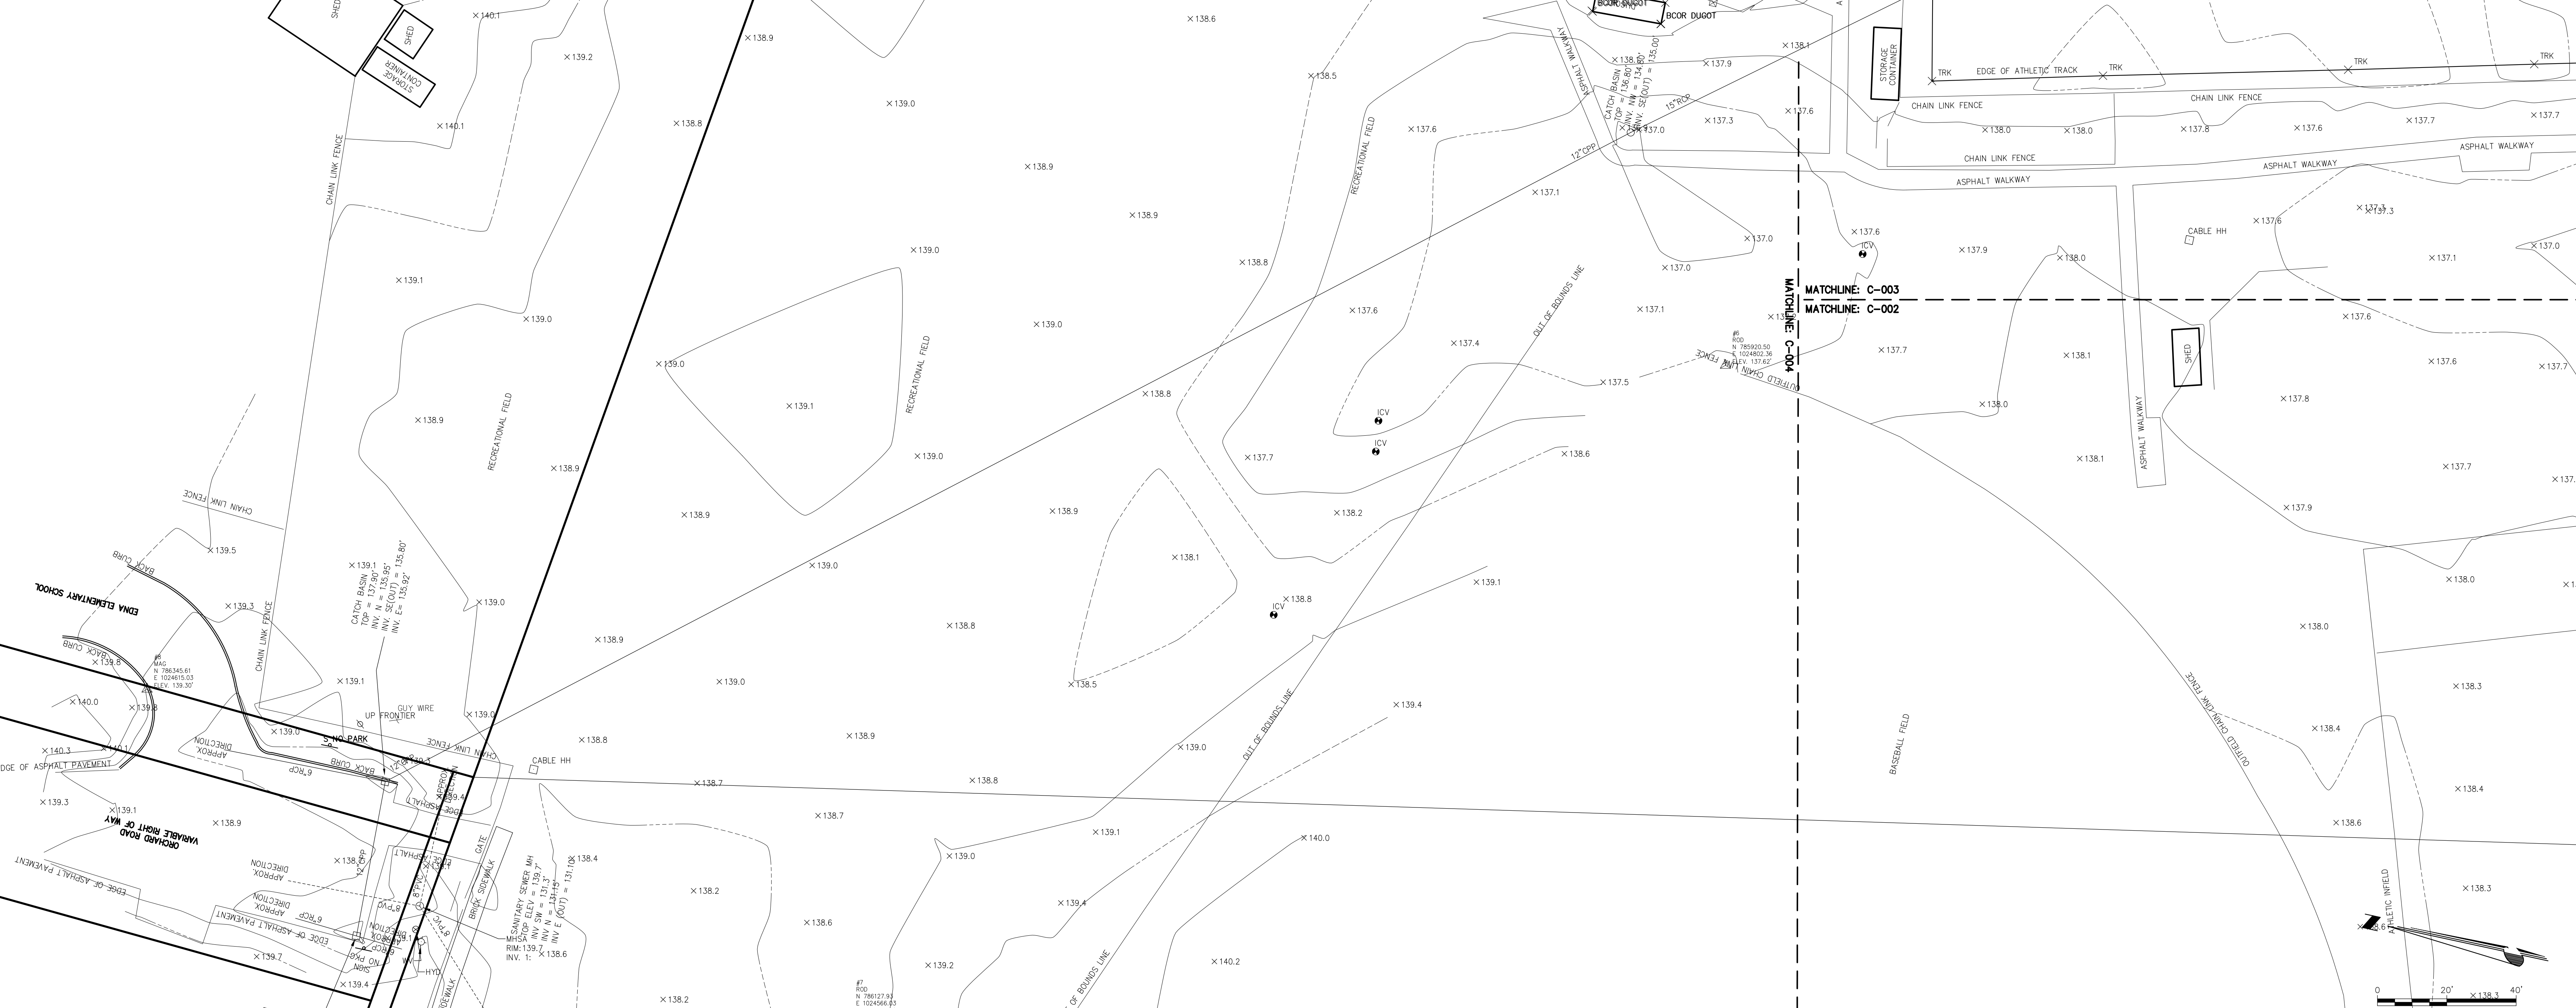

**CROMWELL
HIGH SCHOOL**

34 EVERGREEN RD
CROMWELL, CT
06416

**NOT FOR
CONSTRUCTION**

VIOLATION OF LAW FOR ANY PERSON, UNLESS THEY ARE
UNDER THE DIRECTION OF A LICENSED PROFESSIONAL
ENGINEER, ARCHITECT, LANDSCAPE ARCHITECT OR LAND-
SCAPE ARCHITECT. IF AN ITEM BEARING THE SEAL
OF A LICENSED PROFESSIONAL IS ALTERED, THE ALTER-
ING ENGINEER, ARCHITECT, LANDSCAPE ARCHITECT OR LAND-
SCAPE ARCHITECT SHALL STAMP THE DOCUMENT AND INCLUDE THE
TERMINATION "ALTERED BY" FOLLOWED BY THEIR SIGNATURE, THE
DATE OF SUCH ALTERATION, AND A SPECIFIC DESCRIPTION
OF THE ALTERATION.

FROMWELL HIGH SCHOOL
FIELD RENOVATION


Submittal / Revision	App'd.	By	Date

DEMOLITION PLAN OVERALL

Drawn By:	Drawn By:	Checked
CL	CL	MM
Project No:	Project No:	Scale:
080066	080066	AS SHOW

Drawing No.:

C-010

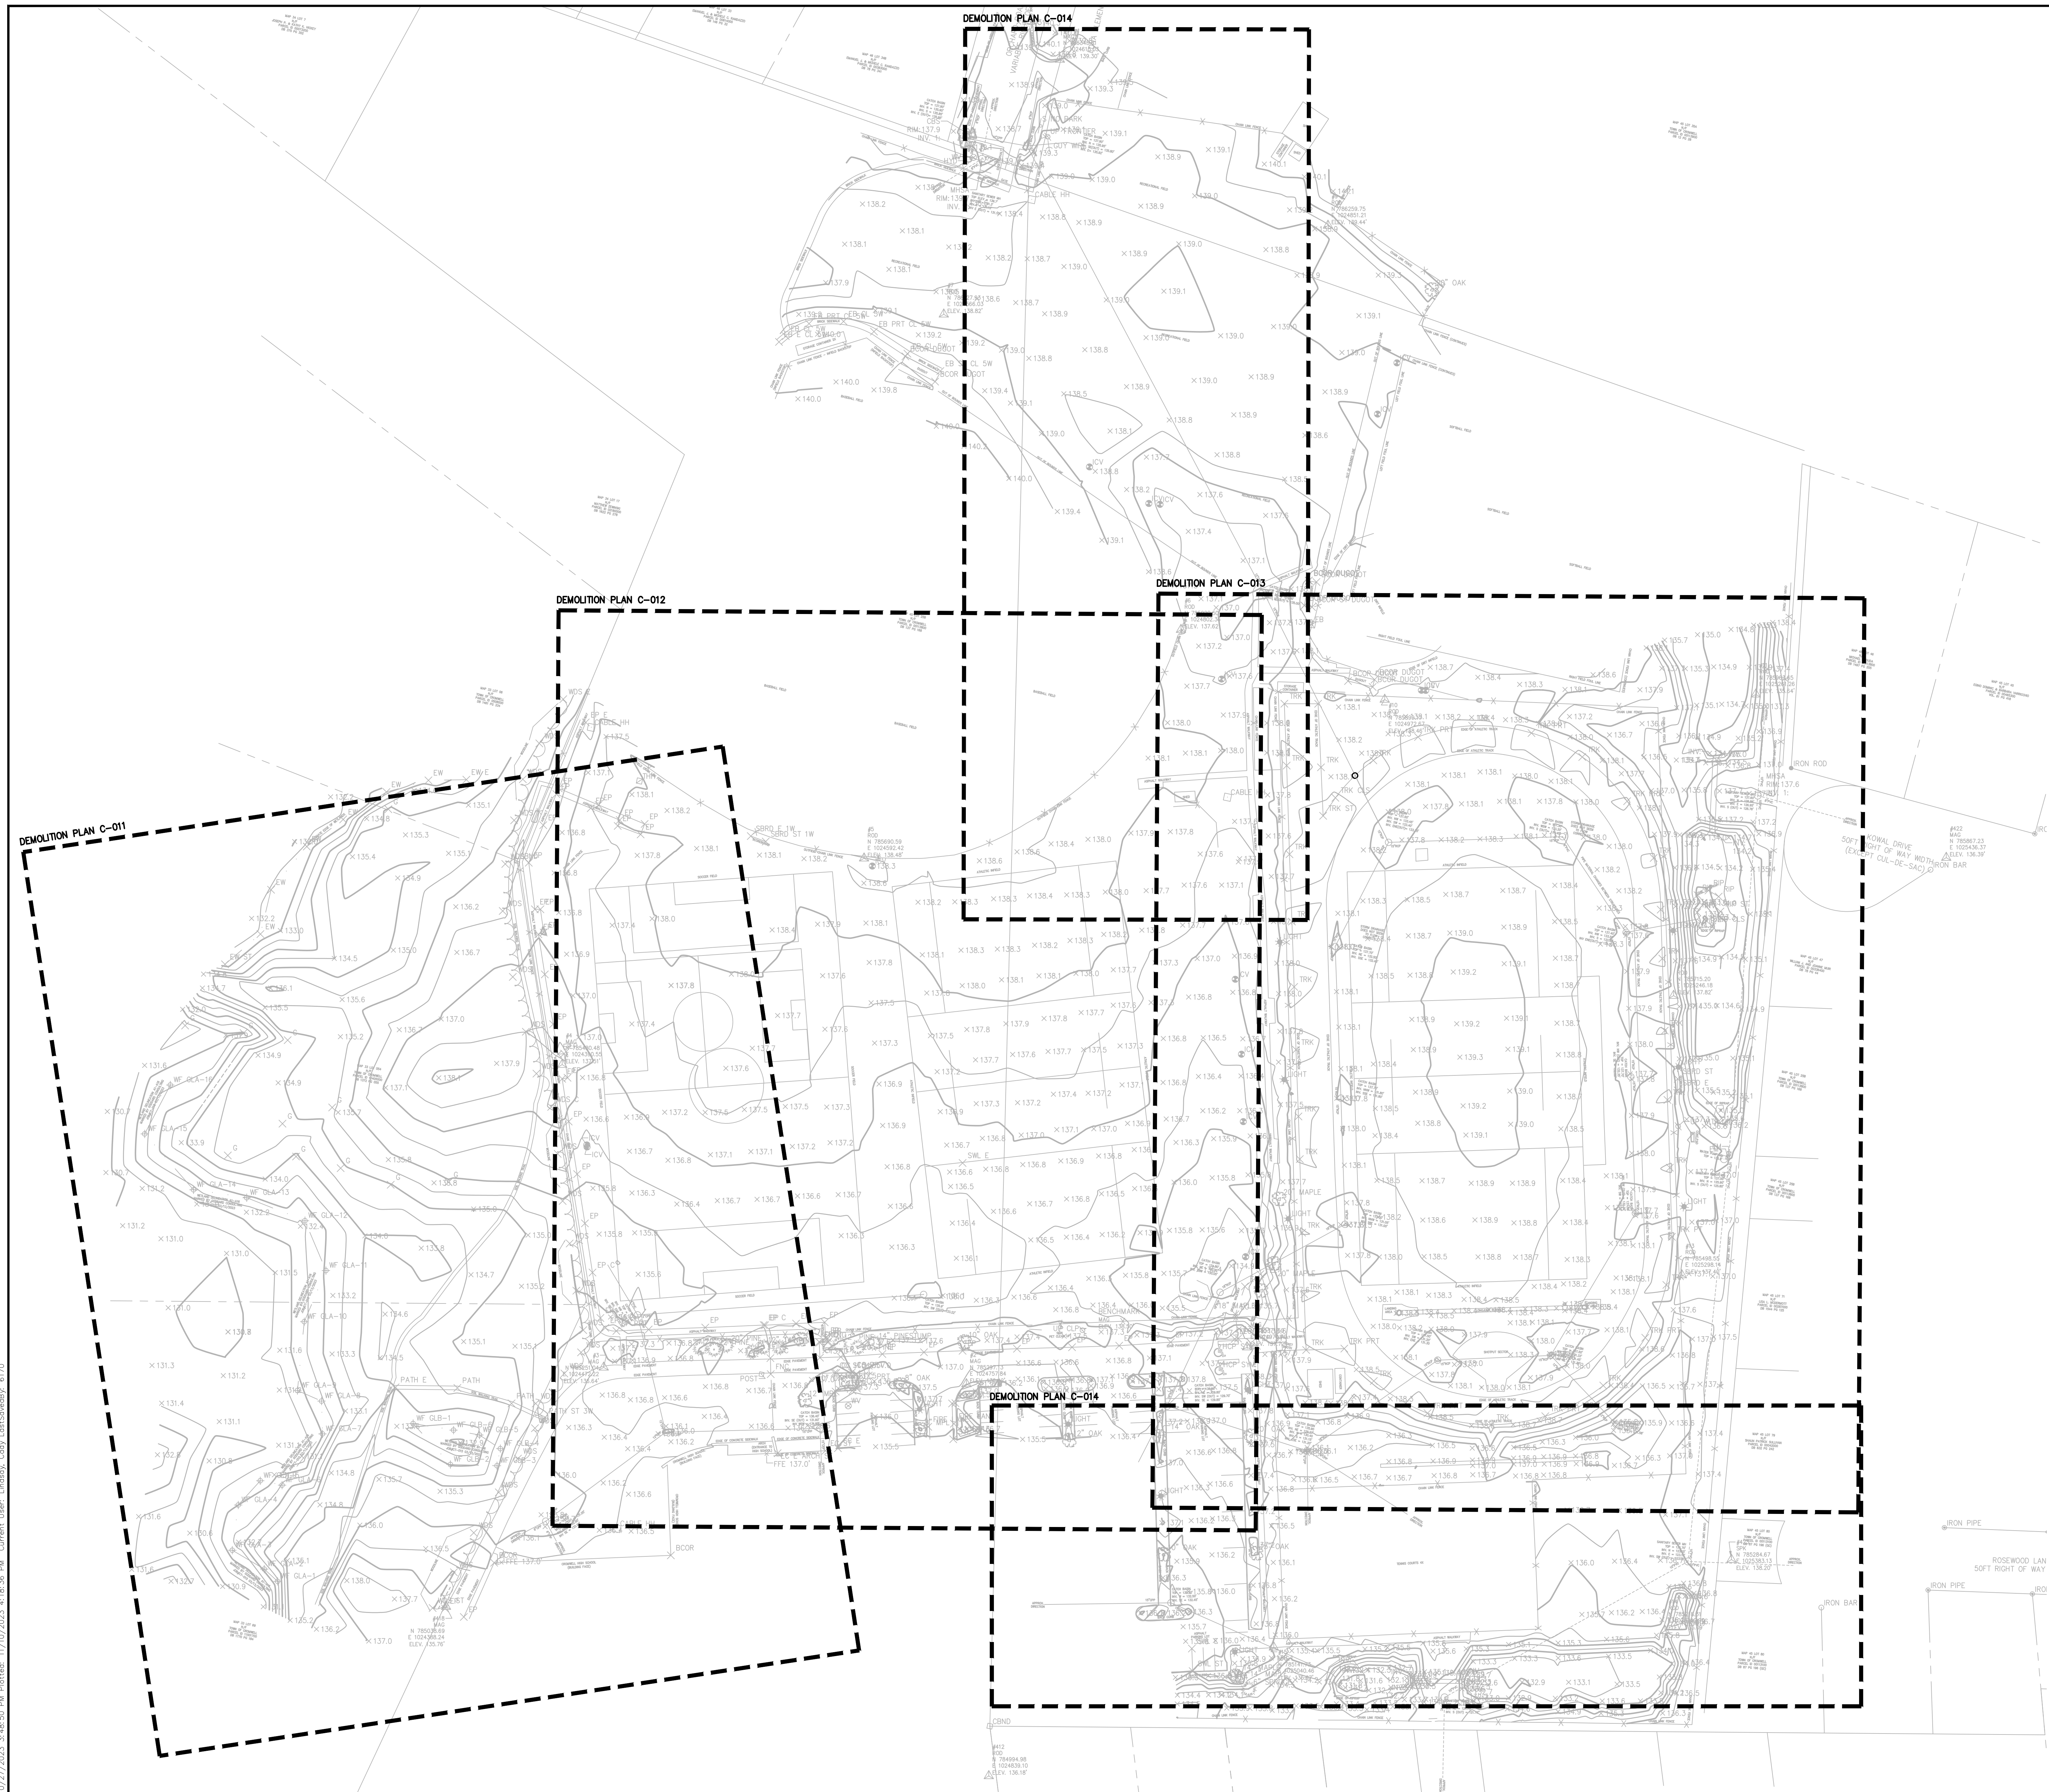

**NOT FOR
CONSTRUCTION**

ROMWELL HIGH SCHOOL
FIELD RENOVATION

Submittal / Revision	App'd.	By	Date

DEMOLITION PLAN

Designed By: MRP	Drawn By: CL	Checked MM
Issue Date: 30/3/23	Project No: 080066	Scale: AS SHOWN

Drawing No.:

C-011





**CROMWELL
HIGH SCHOOL**

34 EVERGREEN RD,
CROMWELL, CT
06416

**NOT FOR
CONSTRUCTION**

IT IS A VIOLATION OF LAW FOR ANY PERSON, INDIVIDUAL OR FIRM, TO REPRODUCE OR ALTER ANY PART OF THIS DRAWING WITHOUT THE WRITTEN PERMISSION OF THE DESIGNER. THE DESIGNER SHALL BE RESPONSIBLE FOR THE ACCURACY OF THE INFORMATION PROVIDED HEREON. THE USER OF THIS DRAWING SHALL BE RESPONSIBLE FOR THE ACCURACY OF THE INFORMATION PROVIDED HEREON. THE USER OF THIS DRAWING SHALL BE RESPONSIBLE FOR THE ACCURACY OF THE INFORMATION PROVIDED HEREON.

CROMWELL HIGH SCHOOL
FIELD RENOVATION

No.	Submital / Revision	Appr'd.	By	Date

DEMOLITION PLAN

Designed By: JRP	Drawn By: CL	Checked By: MM
Issue Date: 08/30/23	Project No: 080066	Scale: AS SHOWN

Drawing No.:
C-012

**CROMWELL
HIGH SCHOOL**

34 EVERGREEN RD,
CROMWELL, CT
06416

**NOT FOR
CONSTRUCTION**

IT IS A VIOLATION OF LAW FOR ANY PERSON, INDIVIDUAL OR FIRM, TO REPRODUCE OR TRANSMIT THE CONTENTS OF THIS DOCUMENT IN ANY MANNER WITHOUT THE WRITTEN PERMISSION OF CHA. ANY REPRODUCTION OR TRANSMISSION OF THIS DOCUMENT WITHOUT THE WRITTEN PERMISSION OF CHA IS PROHIBITED AND WILL BE PROSECUTED TO THE FULL EXTENT OF THE LAW.


CROMWELL HIGH SCHOOL
FIELD RENOVATION

No. Submittal / Revision App'd. By Date

DEMOLITION PLAN

Designed By: JRP
Issue Date: 08/30/23
Drawn By: CL
Project No: 080066
Checked By: MM
Scale: AS SHOWN

Drawing No:
C-013

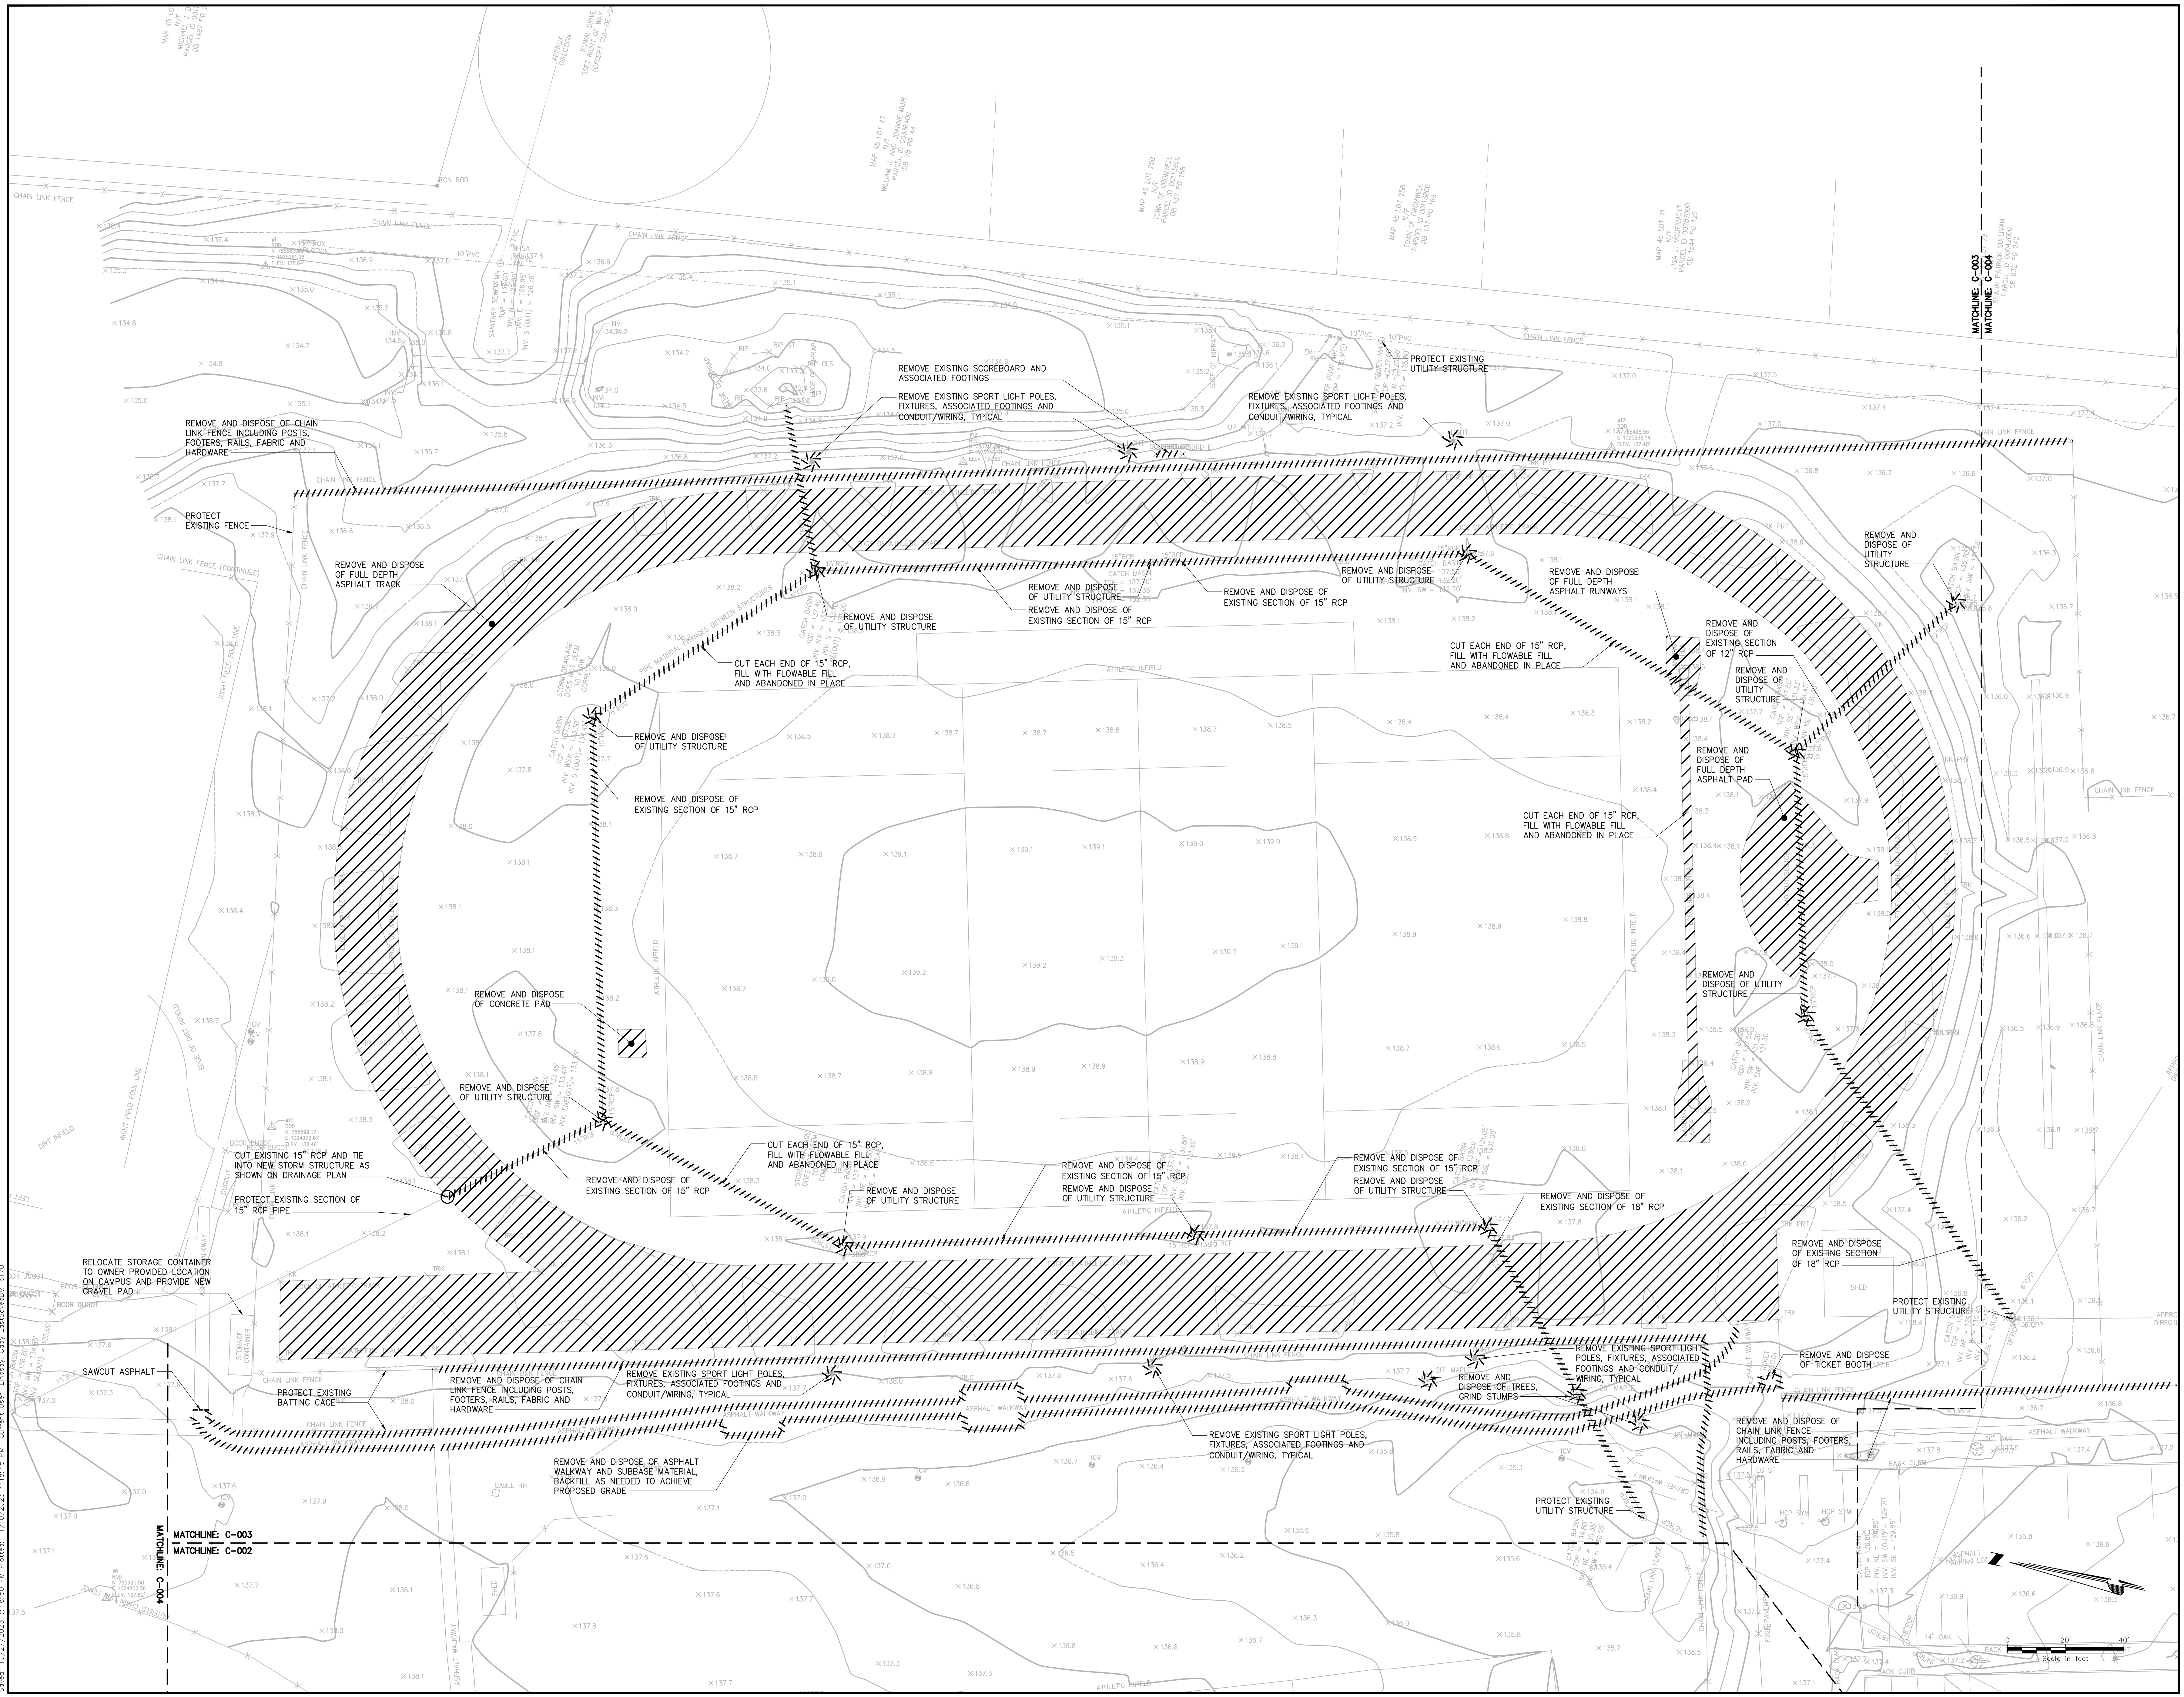

CROMWELL
HIGH SCHOOL

34 EVERGREEN RD,
CROMWELL, CT
06416

NOT FOR
CONSTRUCTION

IT IS A VIOLATION OF LAW FOR ANY PERSON, INDIVIDUAL OR FIRM, UNDER THE DIRECTION OF A LICENSED PROFESSIONAL ENGINEER, ARCHITECT, LANDSCAPE ARCHITECT, OR LAND SURVEYOR TO ALTER IN ANY MANNER ANY OF THE DRAWING OR ANY OF THE INFORMATION CONTAINED HEREIN WITHOUT THE WRITTEN CONSENT OF THE ENGINEER, ARCHITECT, LANDSCAPE ARCHITECT, OR LAND SURVEYOR. ANY SUCH VIOLATION IS A VIOLATION OF THE PROFESSIONAL ETHICS OF THE ENGINEER, ARCHITECT, LANDSCAPE ARCHITECT, OR LAND SURVEYOR AND IS SUBJECT TO THE DISCIPLINARY ACTION OF THE BOARD OF PROFESSIONAL ENGINEERS, ARCHITECTS, LANDSCAPE ARCHITECTS, OR LAND SURVEYORS.


CROMWELL HIGH SCHOOL
FIELD RENOVATION

No.	Submital / Revision	Appr.	By	Date
-----	---------------------	-------	----	------


DEMOLITION PLAN

Designed By:	Drawn By:	Checked By:
JRP	CL	MM
Issue Date:	Project No:	Scale:
08/30/23	080066	AS SHOWN

Drawing No:
C-014

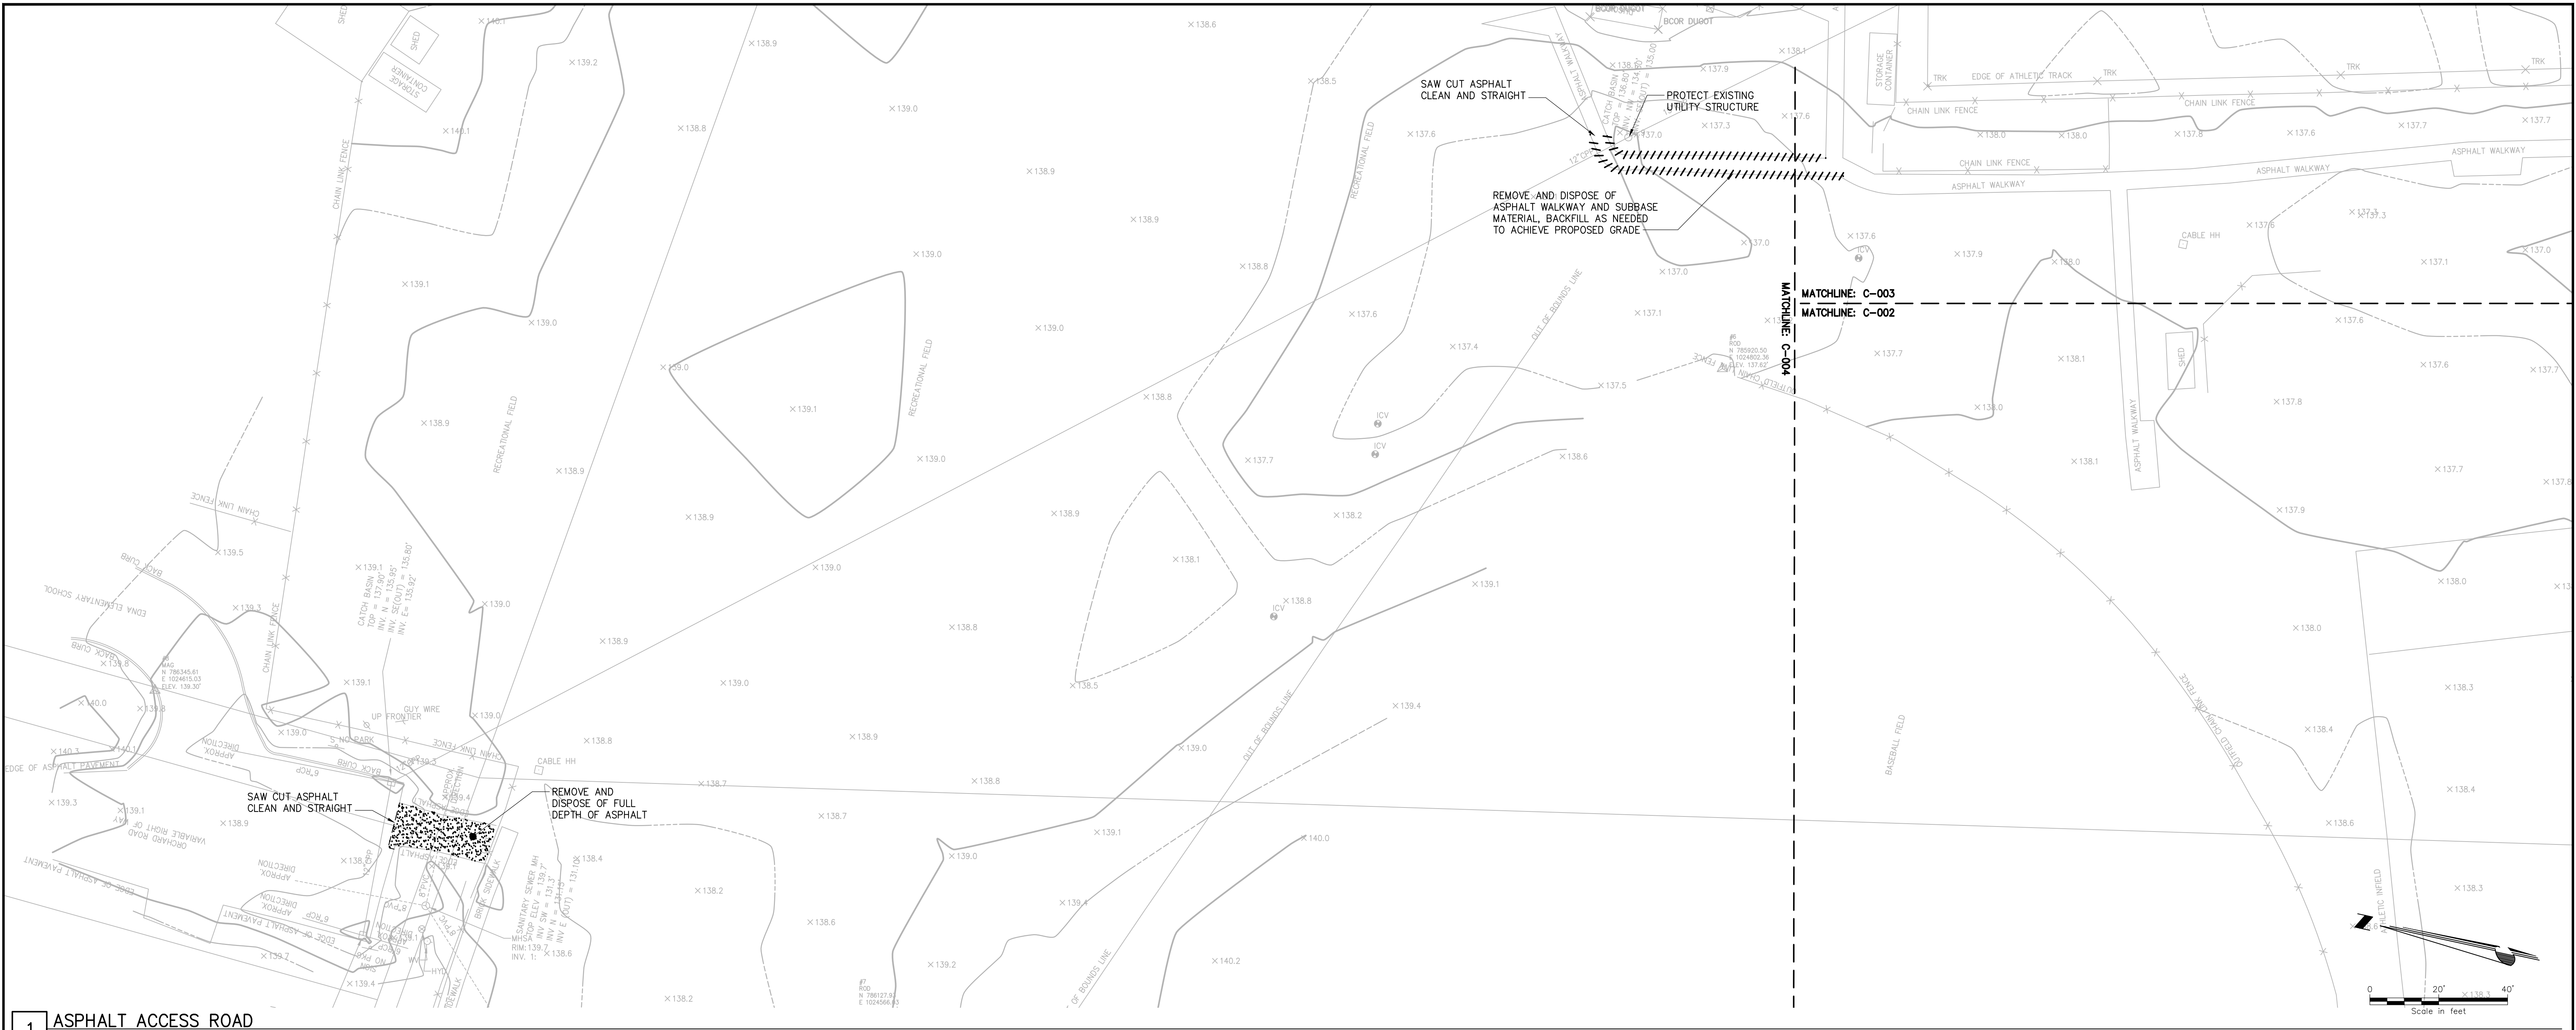

1 ASPHALT ACCESS ROAD
SCALE: NTS

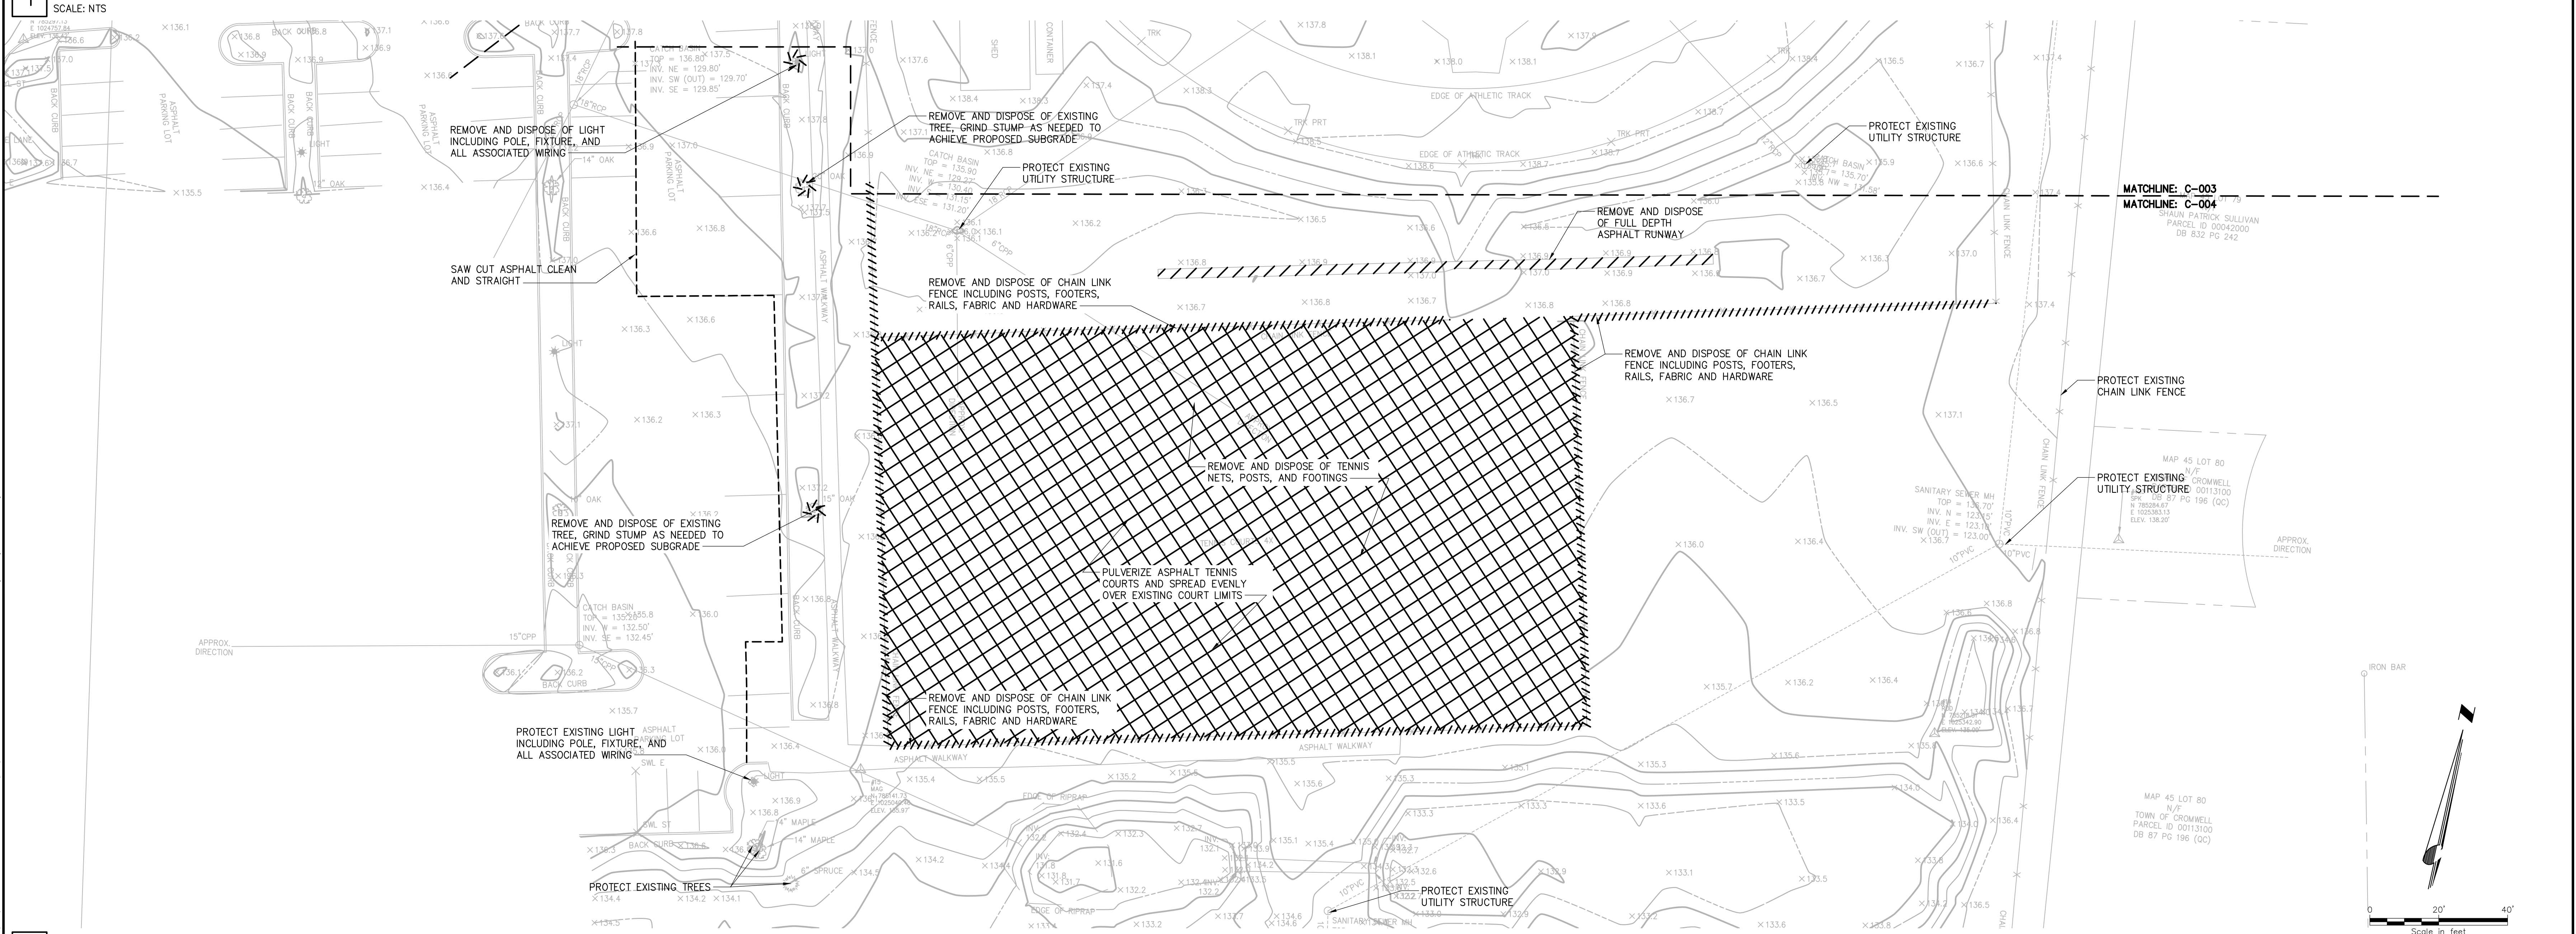

2 PARKING LOT
SCALE: NTS

**CROMWELL
HIGH SCHOOL**

34 EVERGREEN RD,
CROMWELL, CT
06416

**NOT FOR
CONSTRUCTION**

IT IS A VIOLATION OF LAW FOR ANY PERSON, UNLESS THEY ARE
ACTING UNDER THE DIRECTION OF A LICENSED PROFESSIONAL
ENGINEER, ARCHITECT, LANDSCAPE ARCHITECT, OR LAND-
SCAPE ARCHITECT, TO ALTER IN ANY WAY, OR FOR ANY REASON, THE
STAMP OR ANY OTHER INFORMATION OF ANY OF THE ABOVE
PROFESSIONS. ANY SUCH VIOLATION IS A CRIMINAL OFFENSE.
SIGNATURE SHALL STAMP THE DOCUMENT AND INCLUDE THE
INDICATION, INCLUDING BUT NOT LIMITED TO, THEIR SIGNATURE, THE
DATE OF SUCH ALTERATION, AND A BRIEF DESCRIPTION
OF THE ALTERATION.


CROMWELL HIGH SCHOOL
FIELD RENOVATION

No.	Submital / Revision	App'd.	By	Date
-----	---------------------	--------	----	------


LAYOUT PLAN-
OVERALL


Designed By:	Drawn By:	Checked By:
JRP	CL	MM
Issue Date:	Project No:	Scale:
08/30/23	080066	AS SHOWN

Drawing No.:
C-100

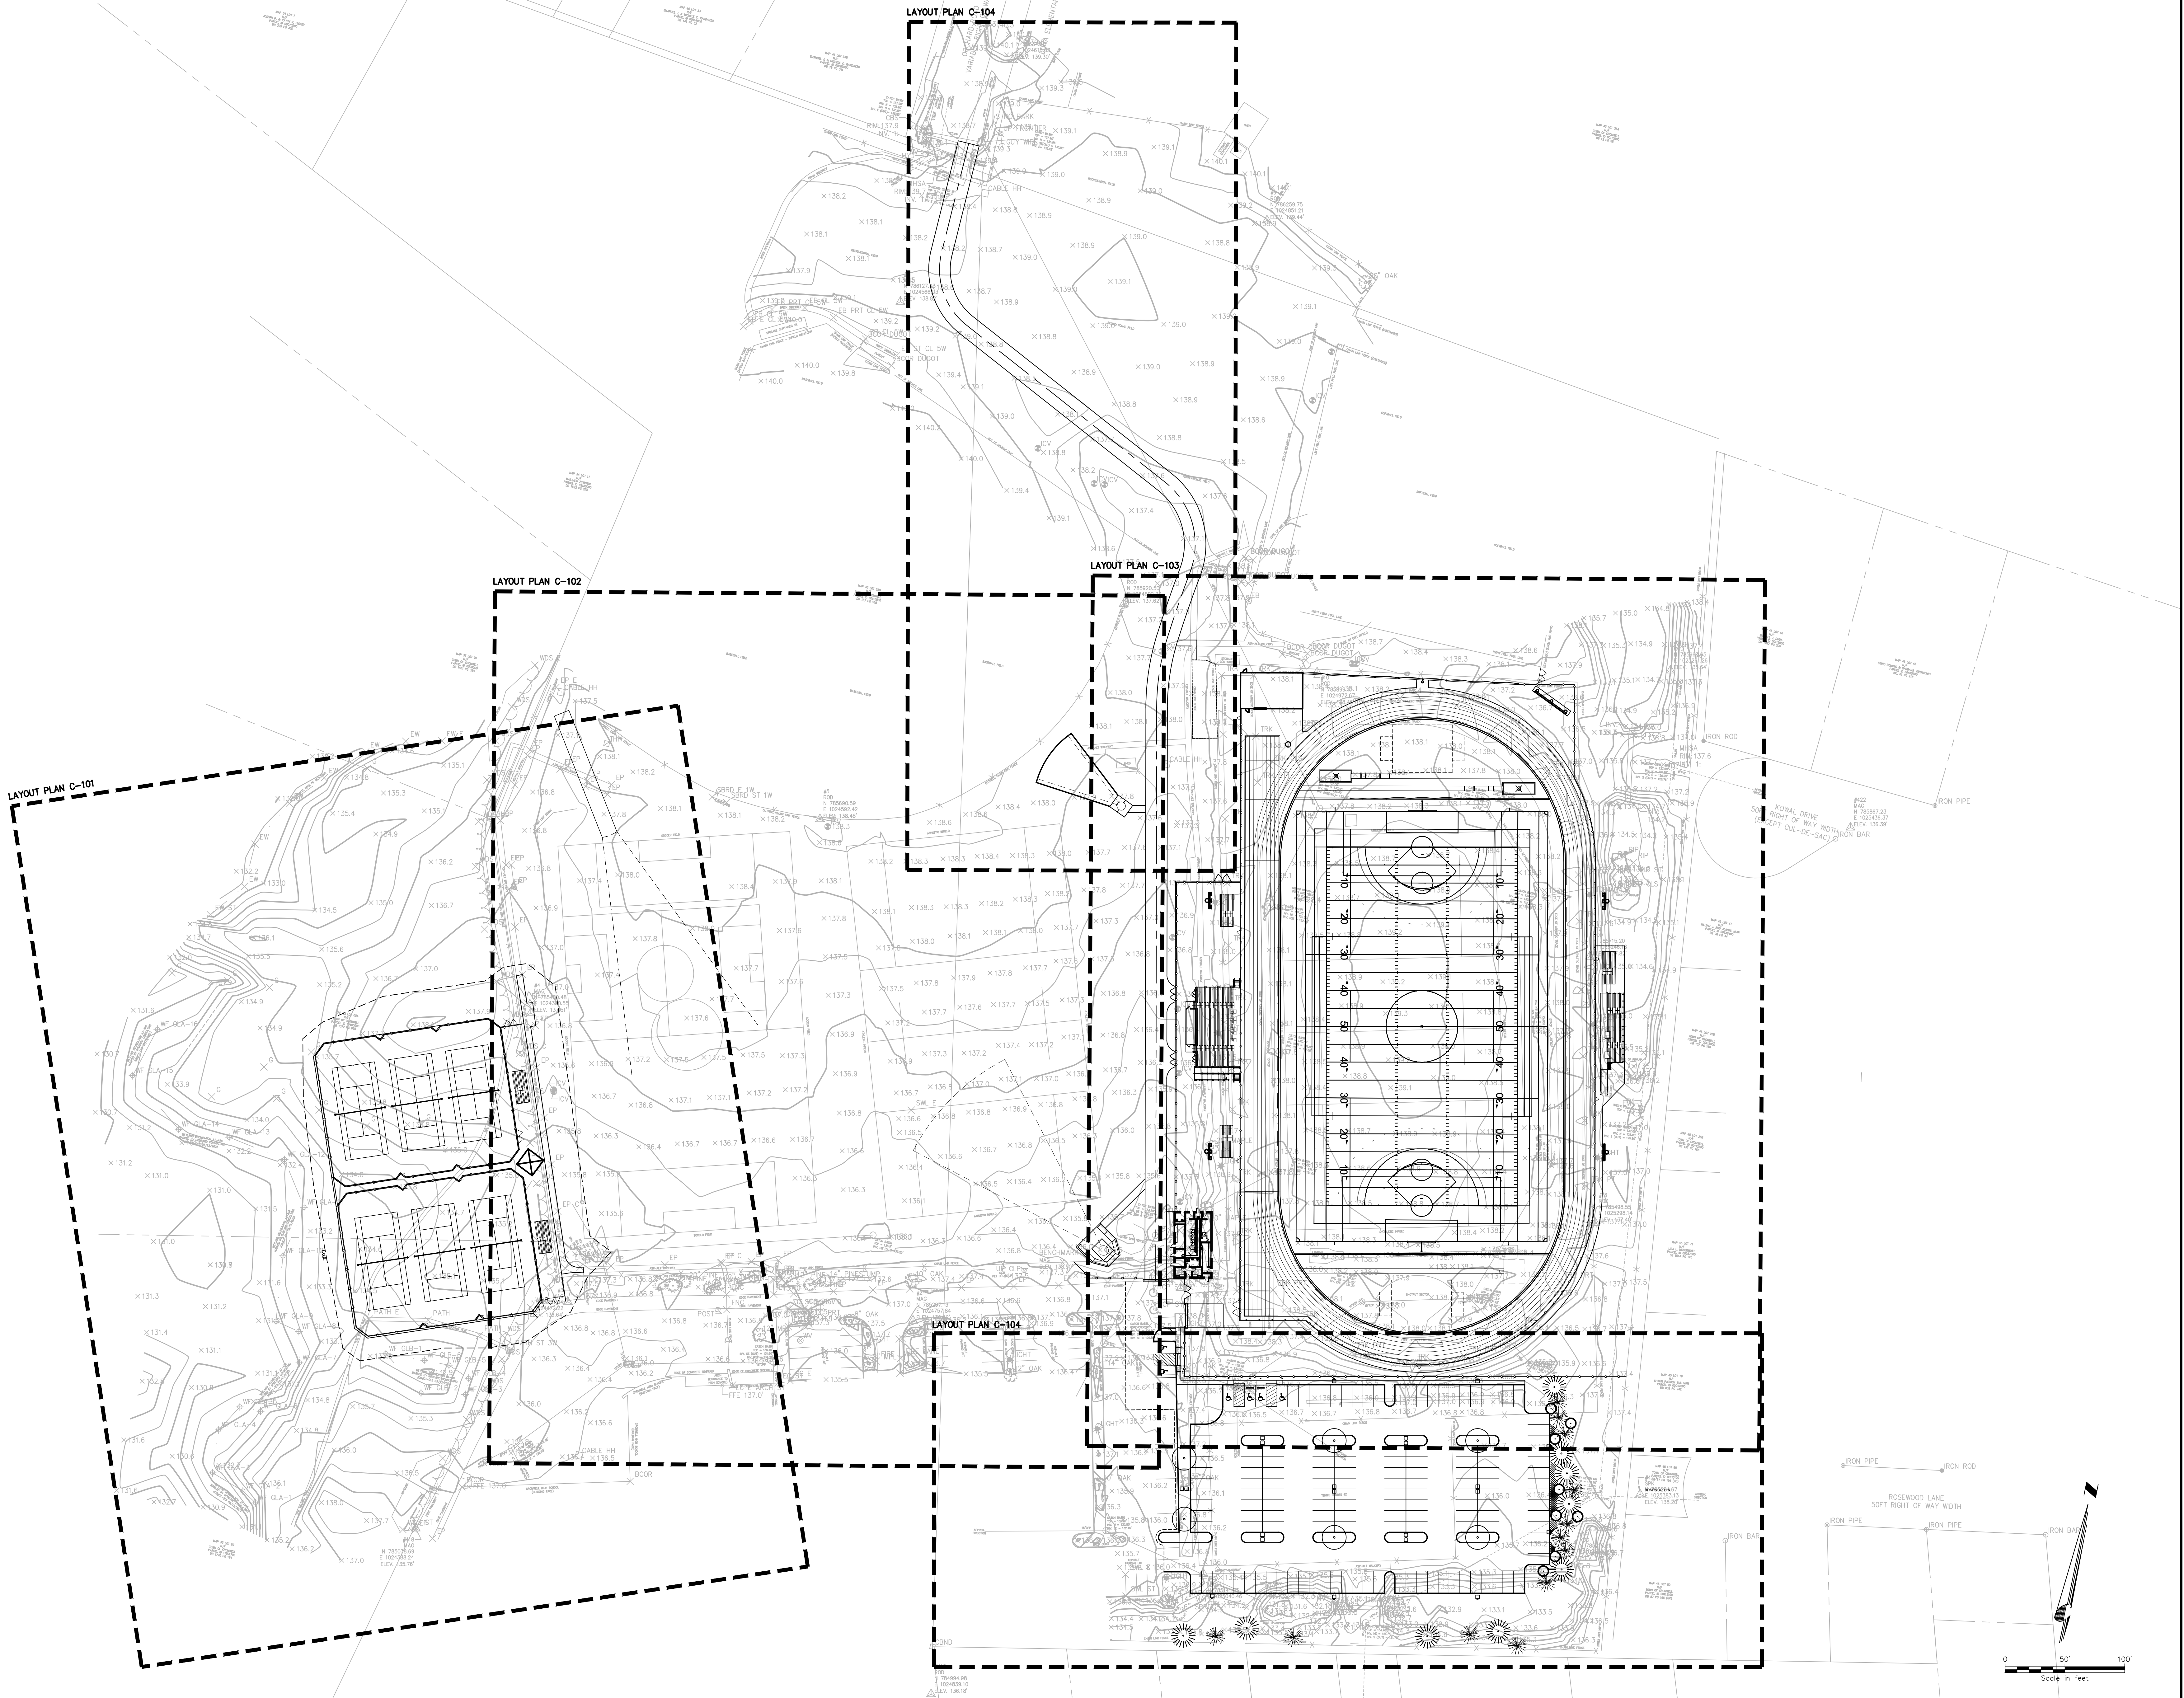

File: \\projects\any\6\080066.000\09_LAYOUT\DRAWINGS\01_SHEETS\C-100_LAYOUT_PLAN.DWG
Saved: 11/10/2023 2:02:39 PM Printer: 11/10/2023 4:18:21 PM Current User: Lendse, Garry LastSavedBy: 6170

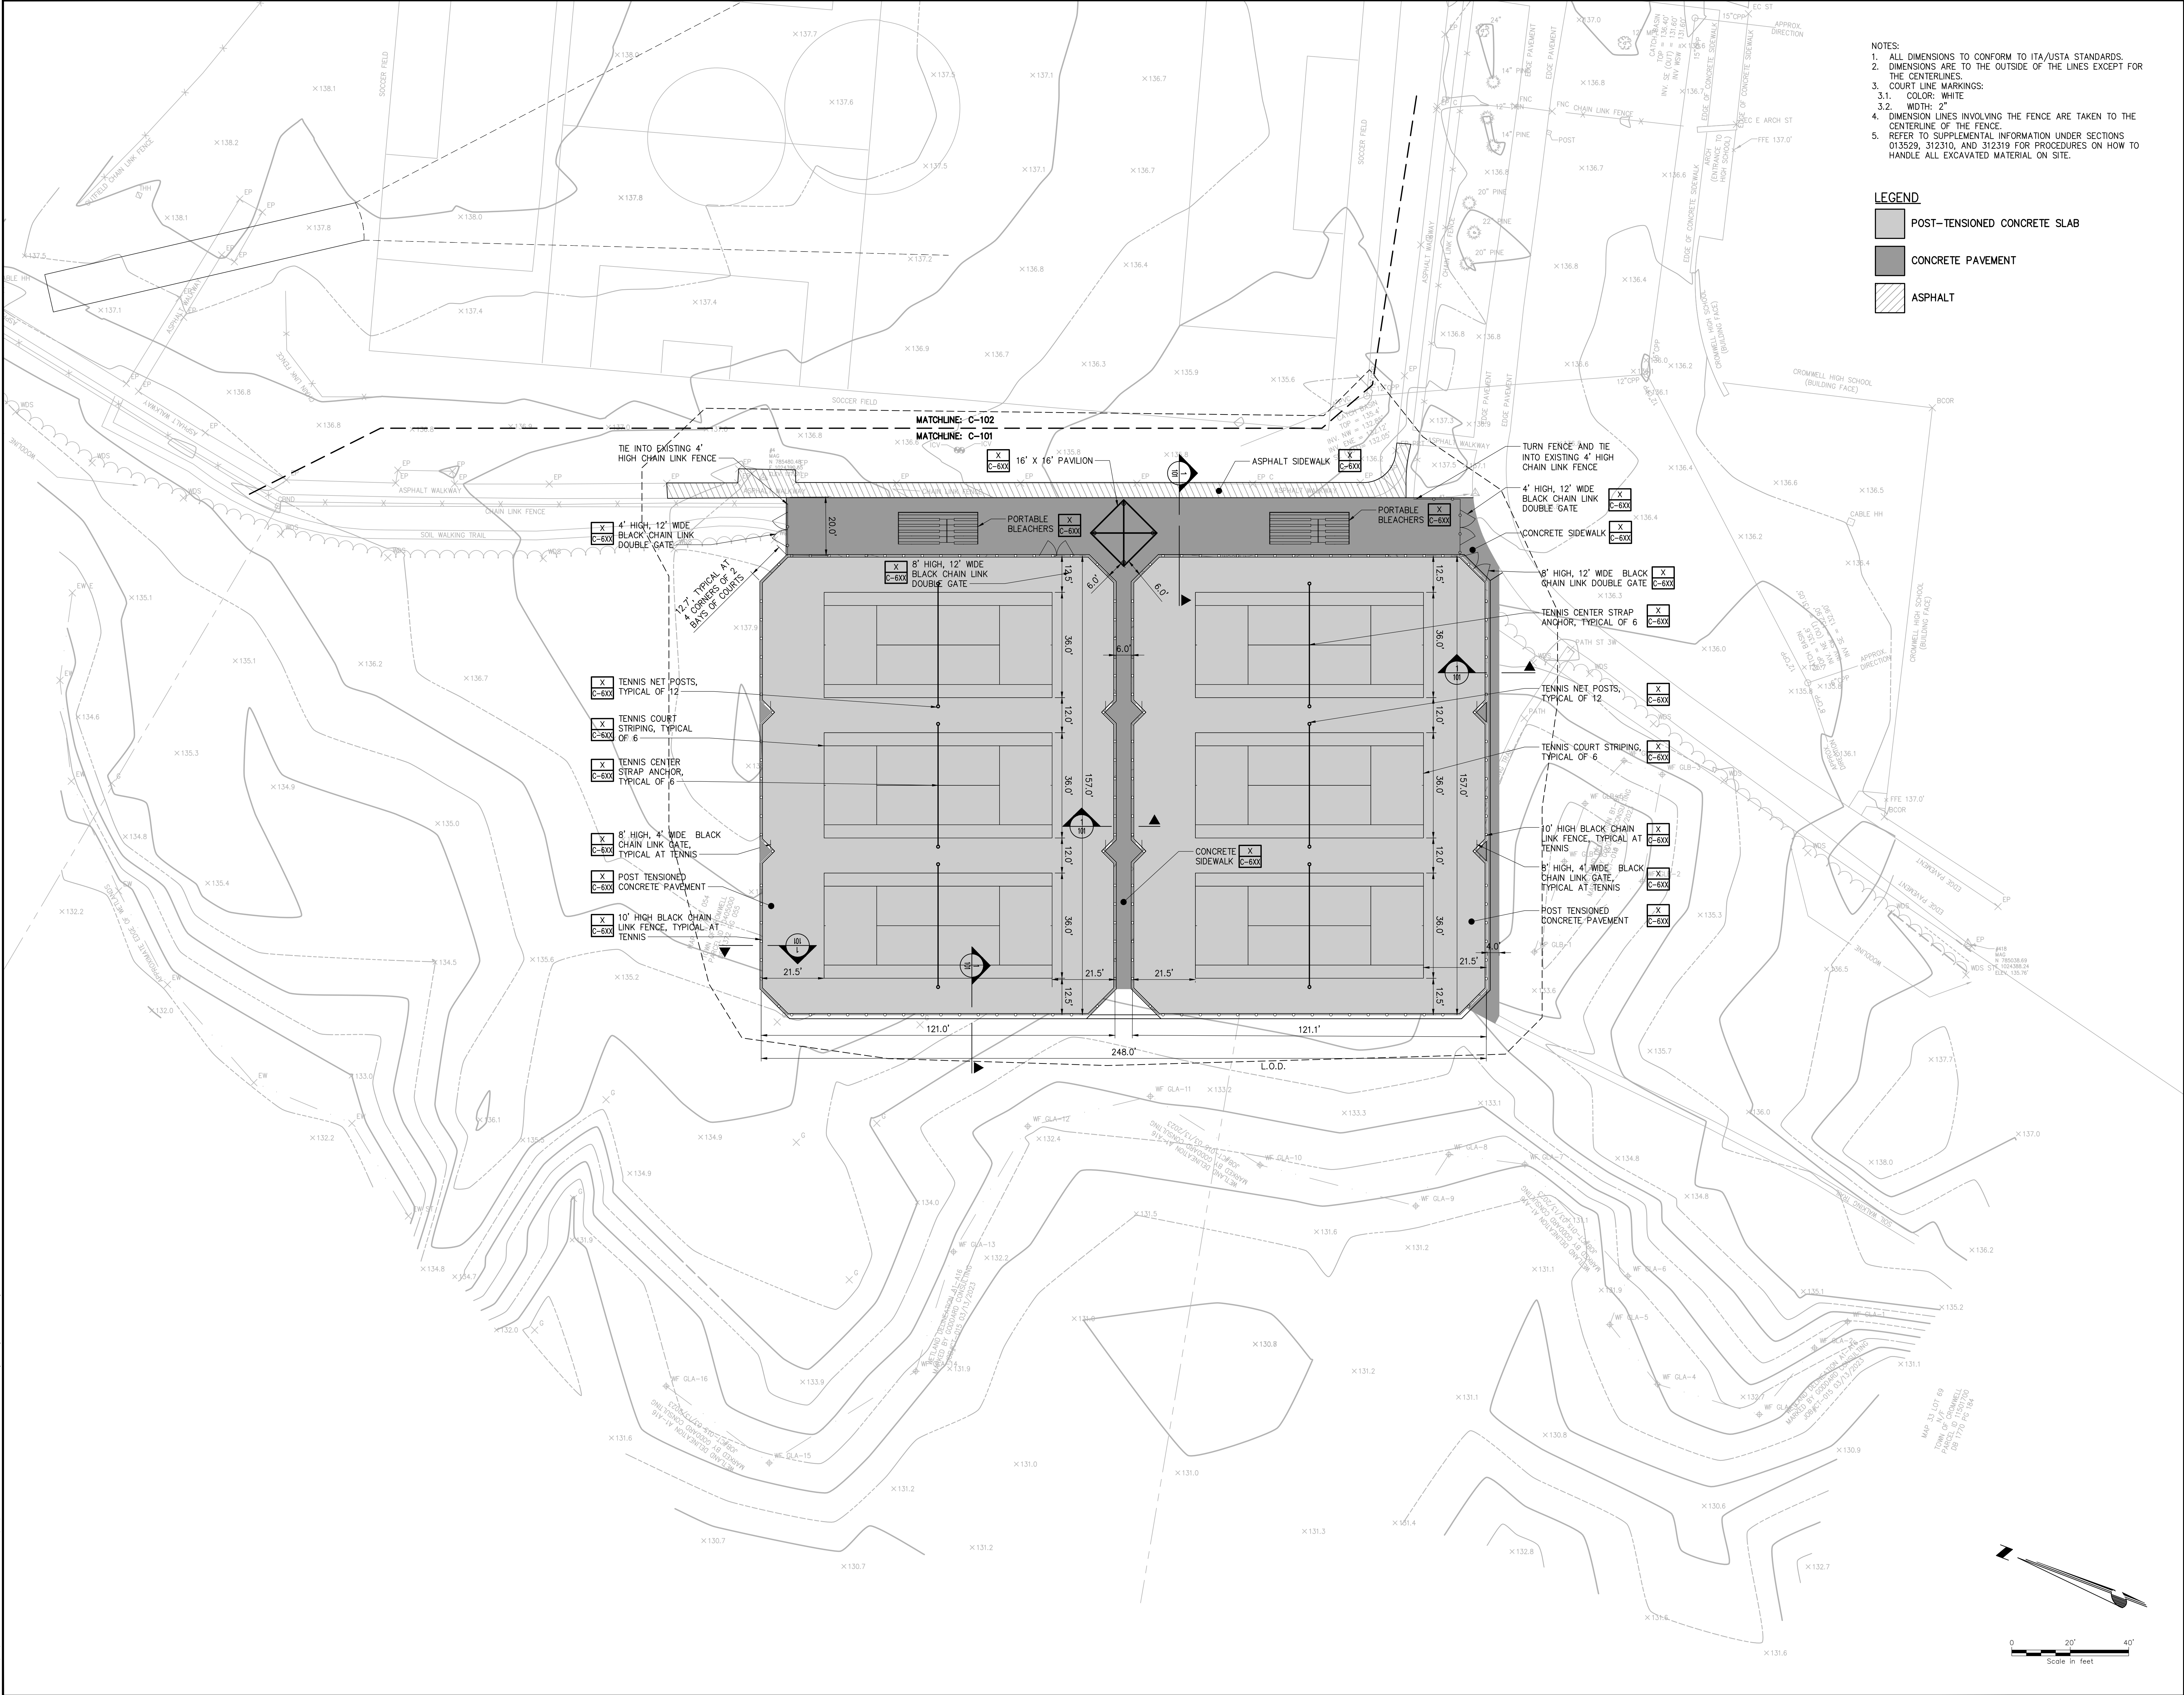

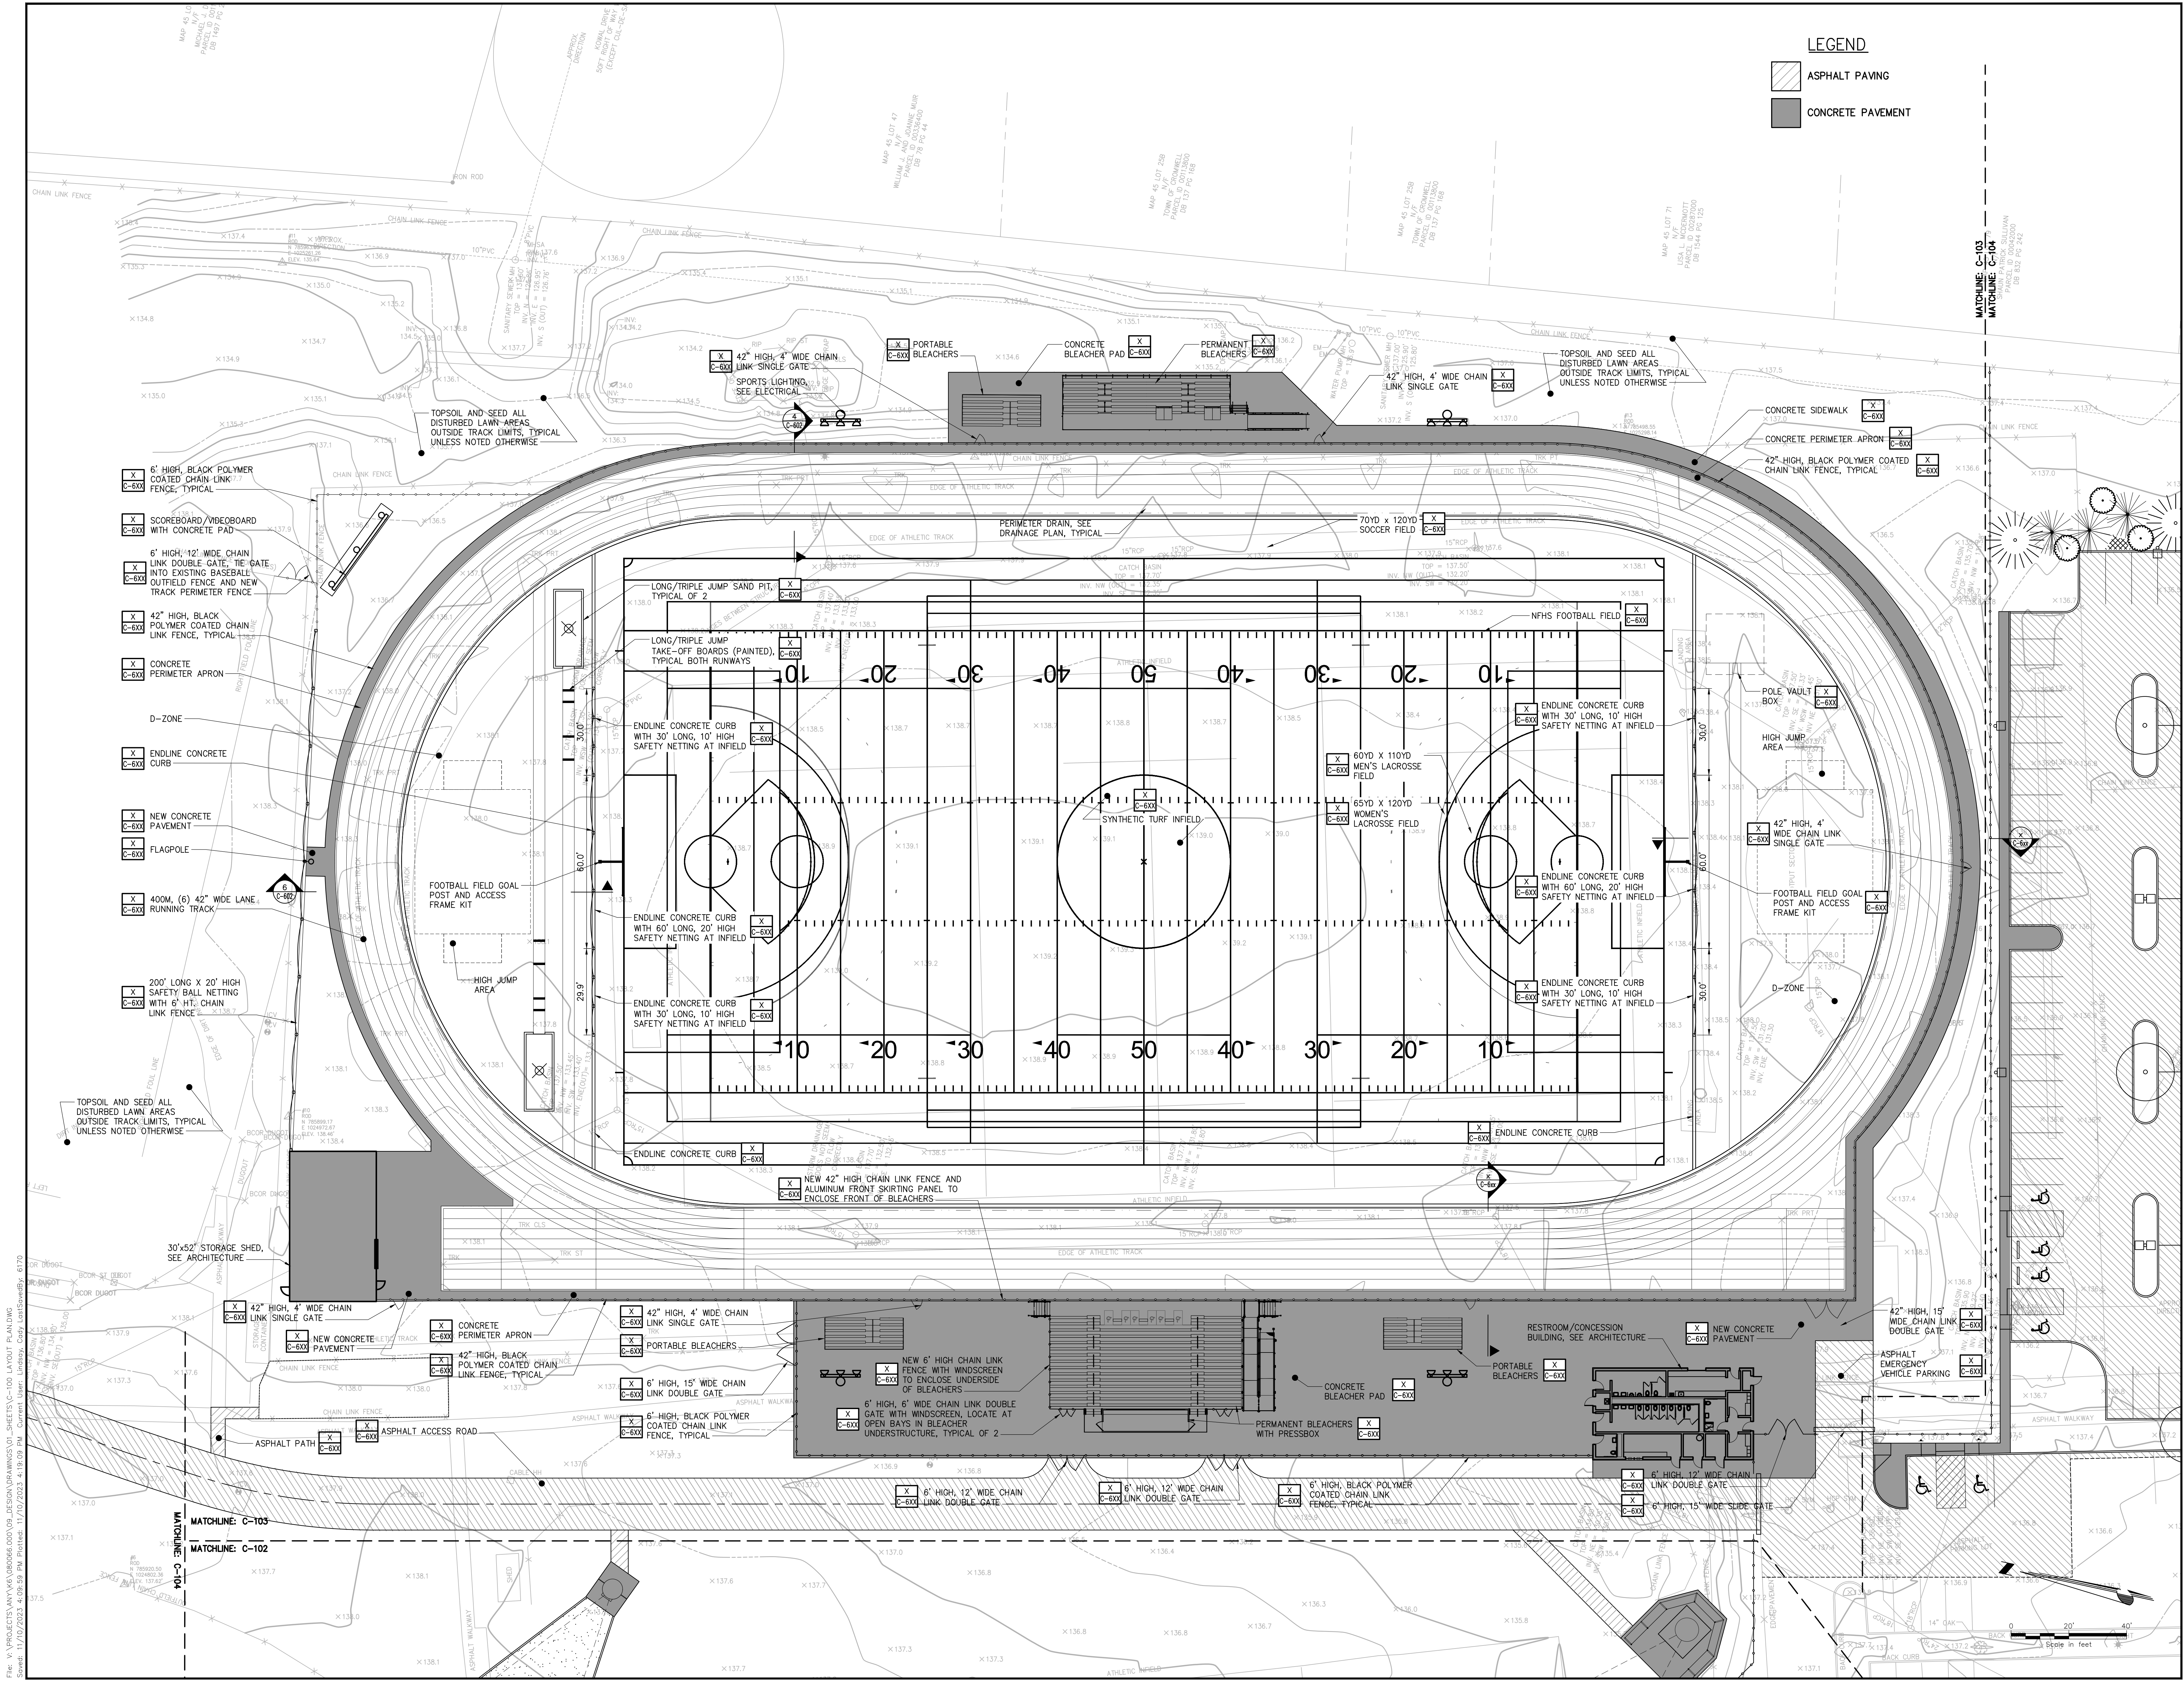

LEGEND

ASPHALT PAVING

CONCRETE PAVEMENT

CROMWELL HIGH SCHOOL

34 EVERGREEN RD,
CROMWELL, CT
06416

**NOT FOR
CONSTRUCTION**

CROMWELL HIGH SCHOOL
FIELD RENOVATION

No. Submittal / Revision App'd. By Date

LAYOUT PLAN

Designed By: JRP
Issue Date: 08/30/23

Drawn By: CL
Project No: 080066

Checked By: MM
Scale: AS SHOWN

Drawing No:
C-103

**NOT FOR
CONSTRUCTION**

FROMWELL HIGH SCHOOL
FIELD RENOVATION


Submittal / Revision	App'd.	By	Date
SITE PLAN REVIEW			11/14/


GRADING PLAN-
OVERALL


Designed By:	Drawn By:	Checked By:
ERP	CL	MM
Issue Date:	Project No:	Scale:
14/23	080066	AS SHOW

Drawing No.:

C-200

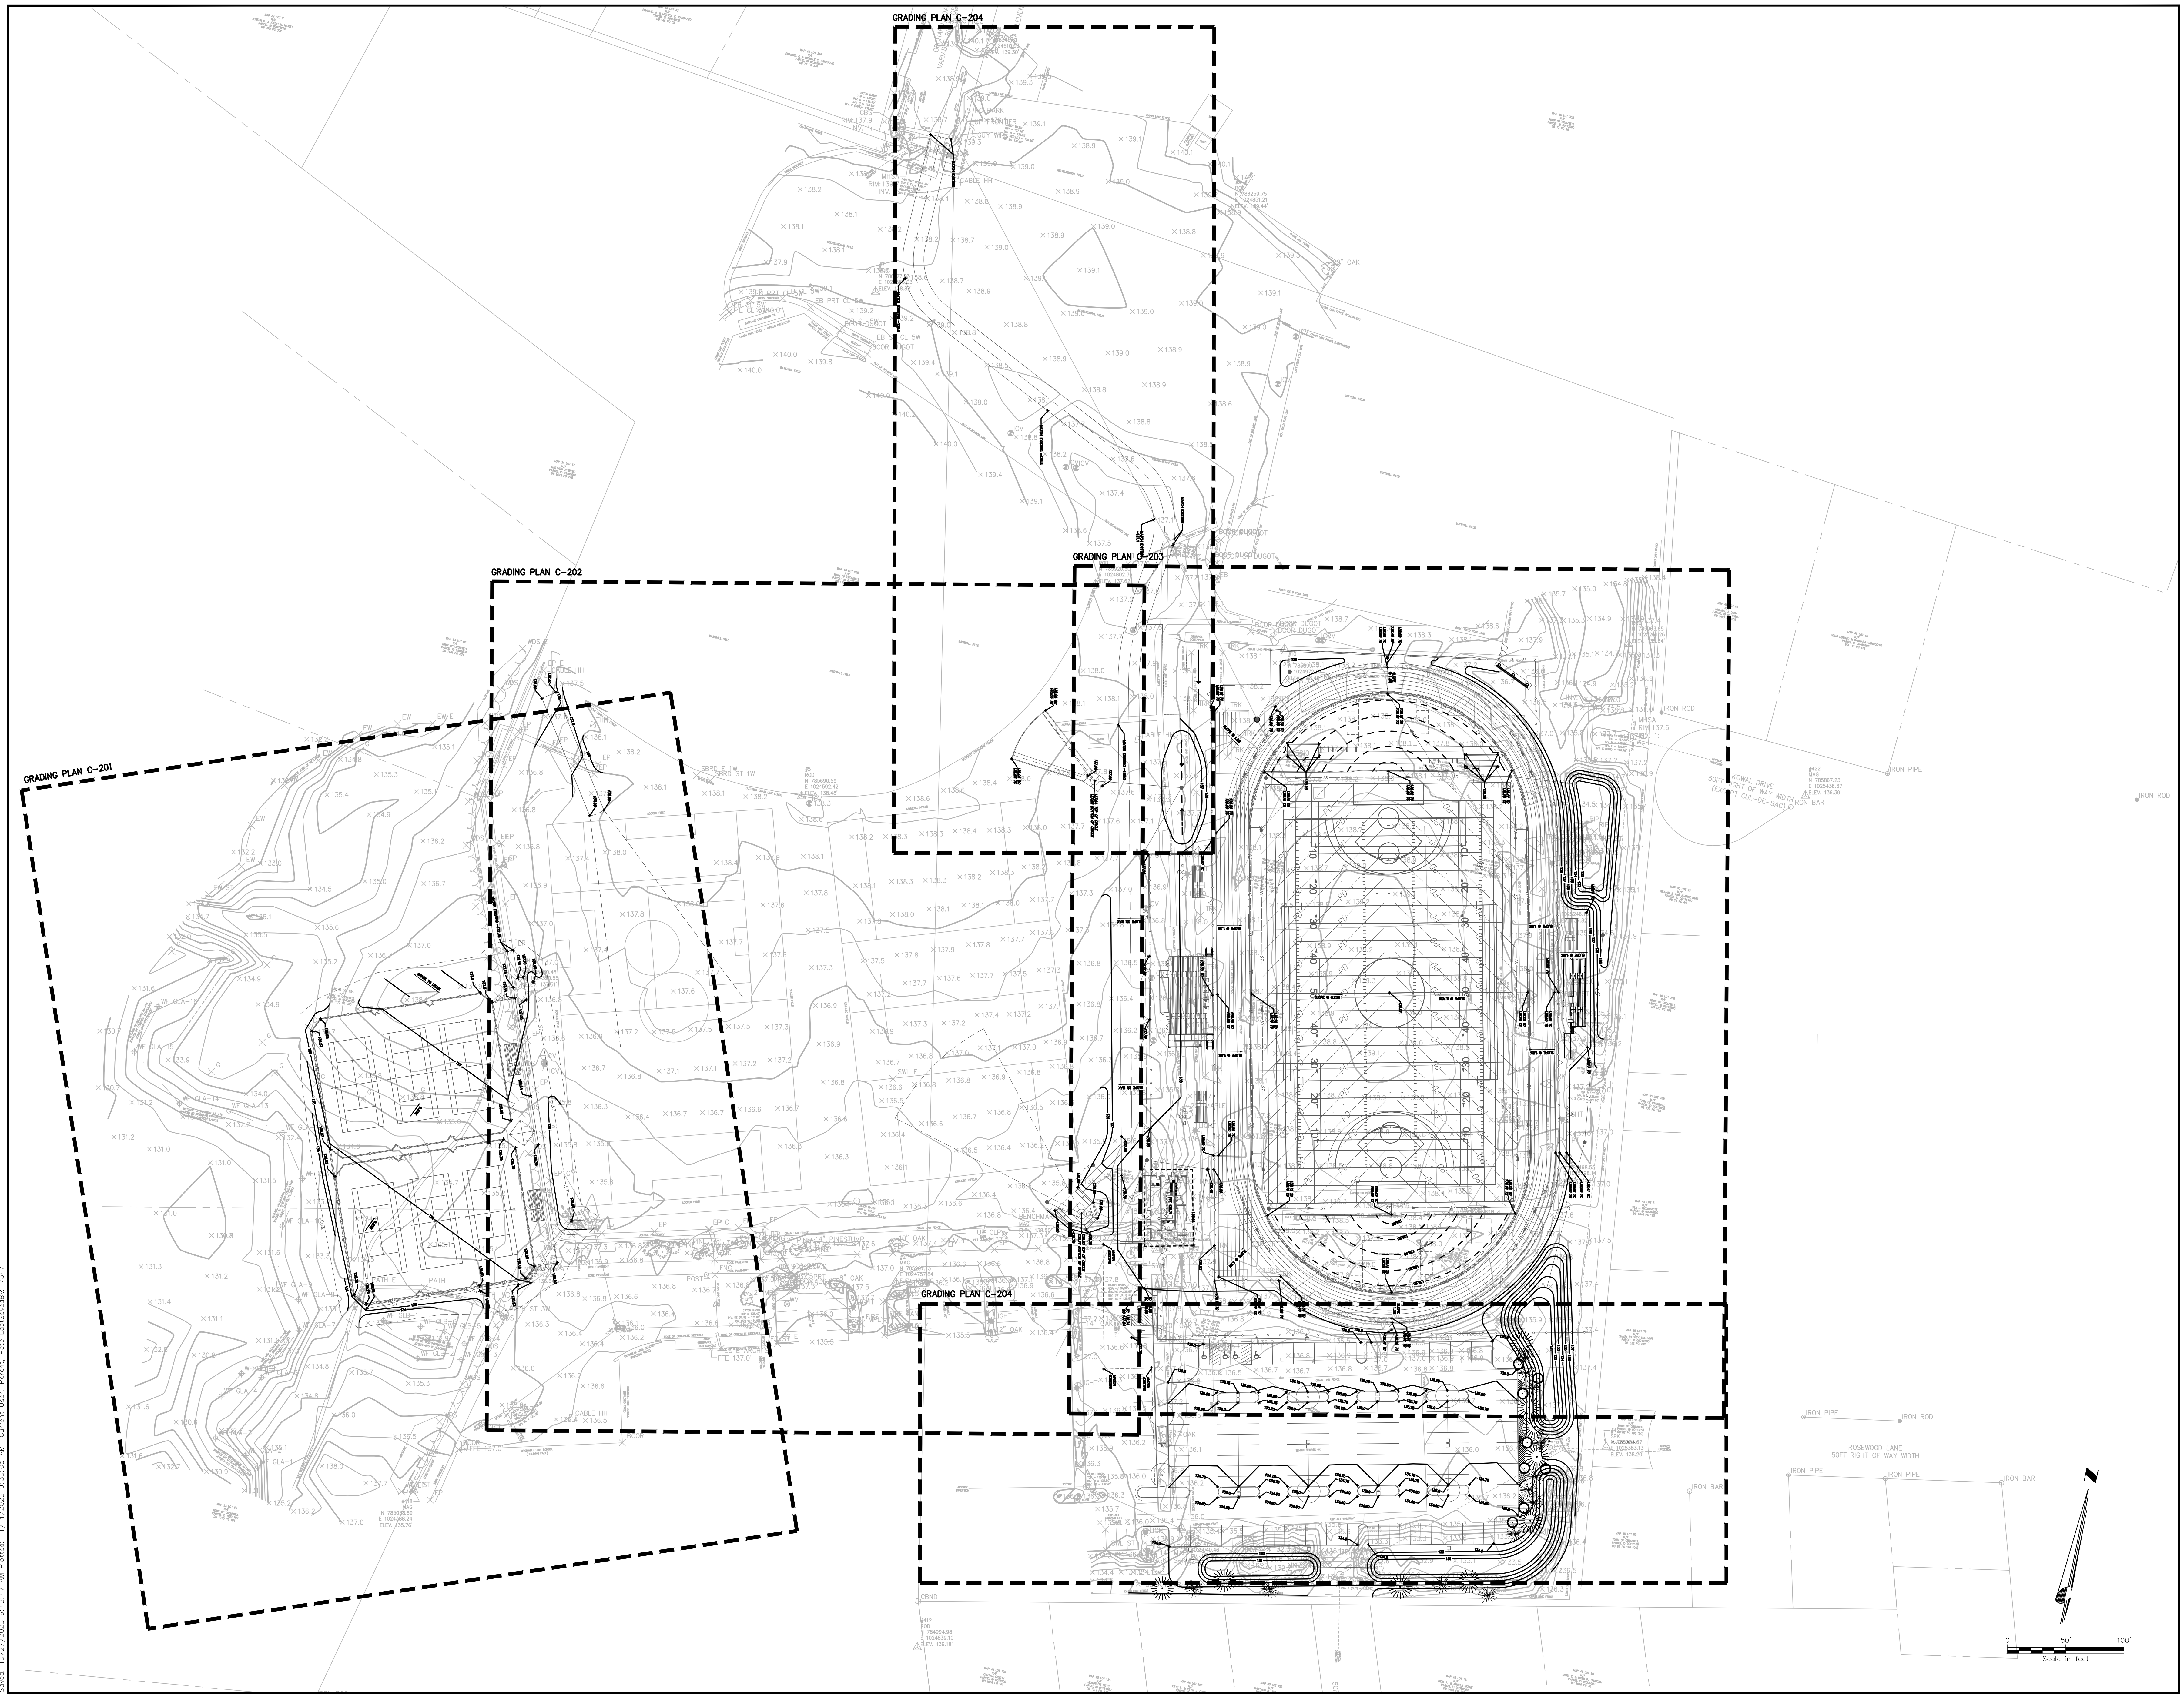

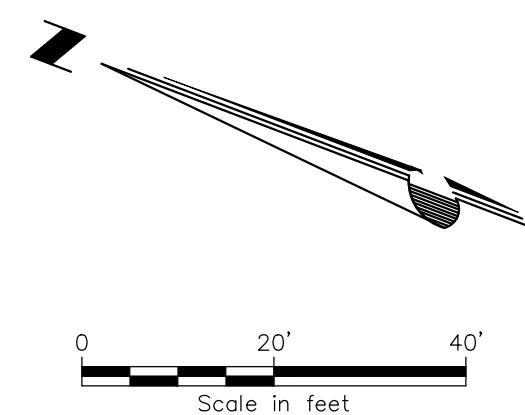

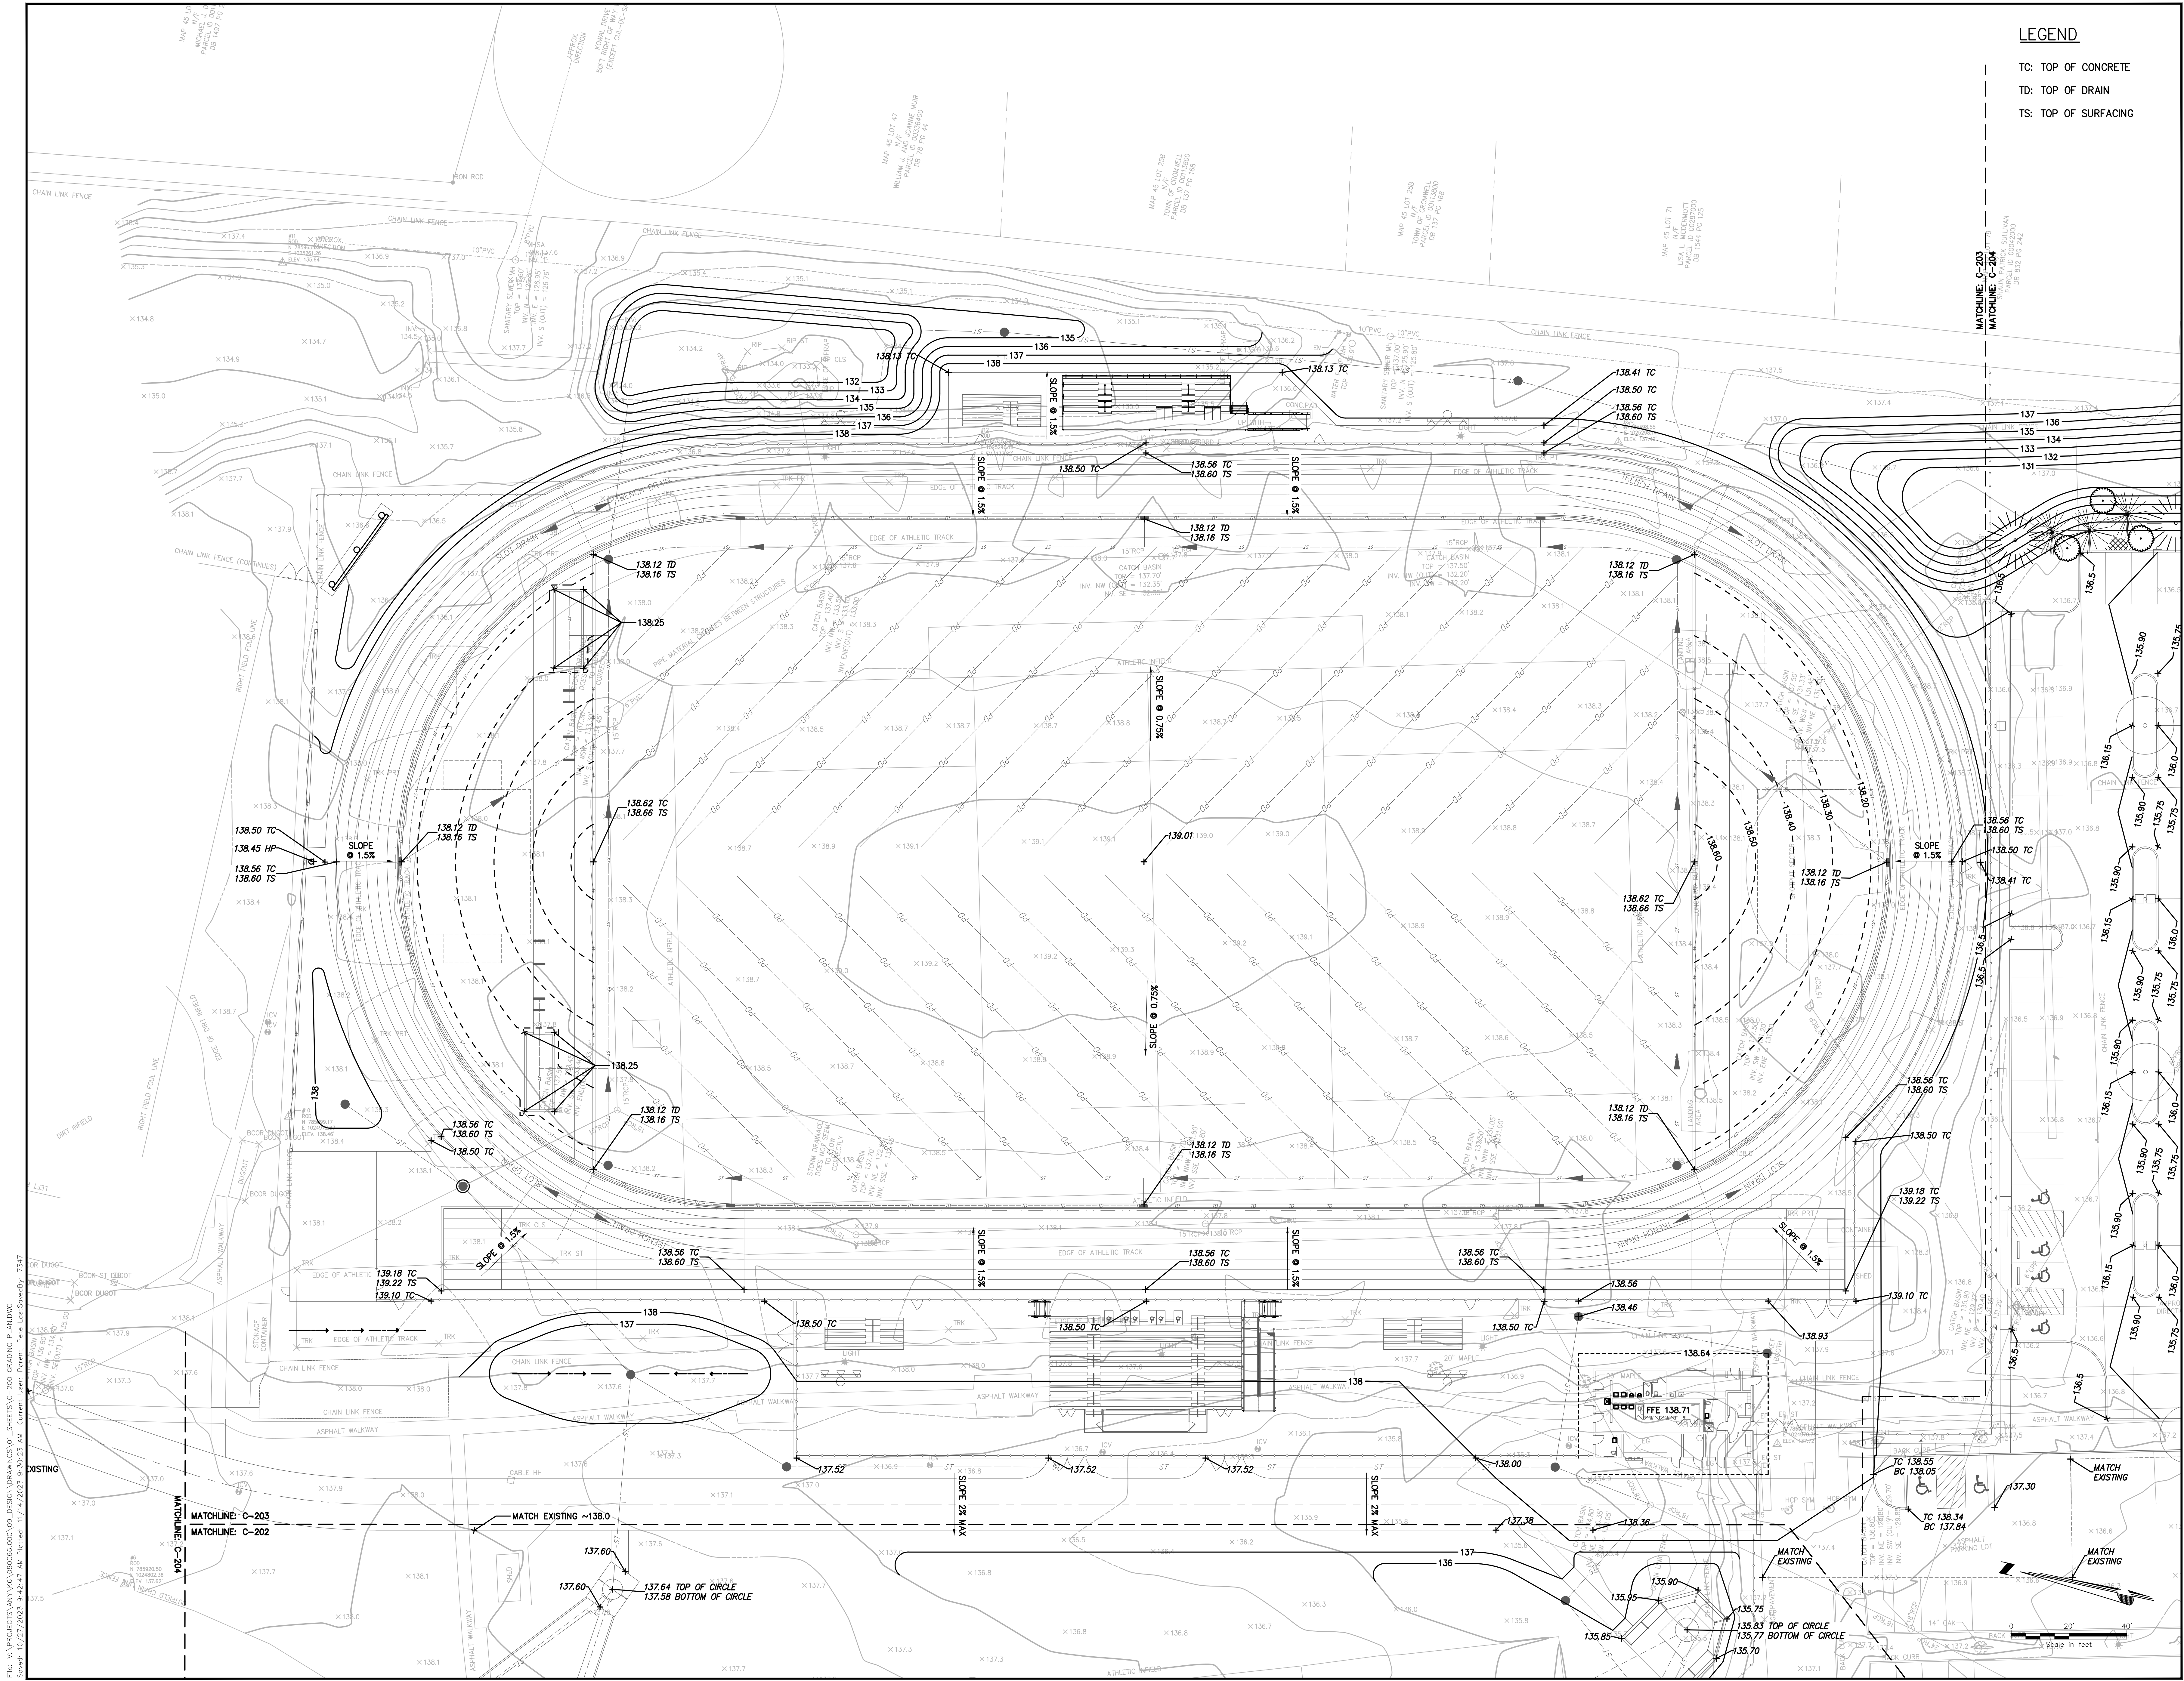

**CROMWELL
HIGH SCHOOL**

34 EVERGREEN RD
CROMWELL, CT
06416

**NOT FOR
CONSTRUCTION**

VIOLATION OF LAW FOR ANY PERSON, UNLESS THEY ARE WORKING UNDER THE DIRECTION OF A LICENSED PROFESSIONAL ENGINEER, ARCHITECT, LANDSCAPE ARCHITECT OR LAND SURVEYOR, TO ALTER ANY ITEM IN ANY WAY. IF AN ITEM BEARING THE SEAL OF A LICENSED PROFESSIONAL IS ALTERED, THE ALTERING PROFESSIONAL, ENGINEER, ARCHITECT OR LAND SURVEYOR SHALL STAMP THE DOCUMENT AND INCLUDE THE STATEMENT "ALTERED BY" FOLLOWED BY THEIR SIGNATURE, THE DATE OF SUCH ALTERATION, AND A SPECIFIC DESCRIPTION OF THE ALTERATION.

FROMWELL HIGH SCHOOL FIELD RENOVATION


Submittal / Revision	App'd.	By	Date
SITE PLAN REVIEW			11/14/

DRAINAGE PLAN-
OVERALL

Drawn By:	Checked
CL	MM
Project No:	Scale:
080066	AS SHOW

Drawing No.:

C-300

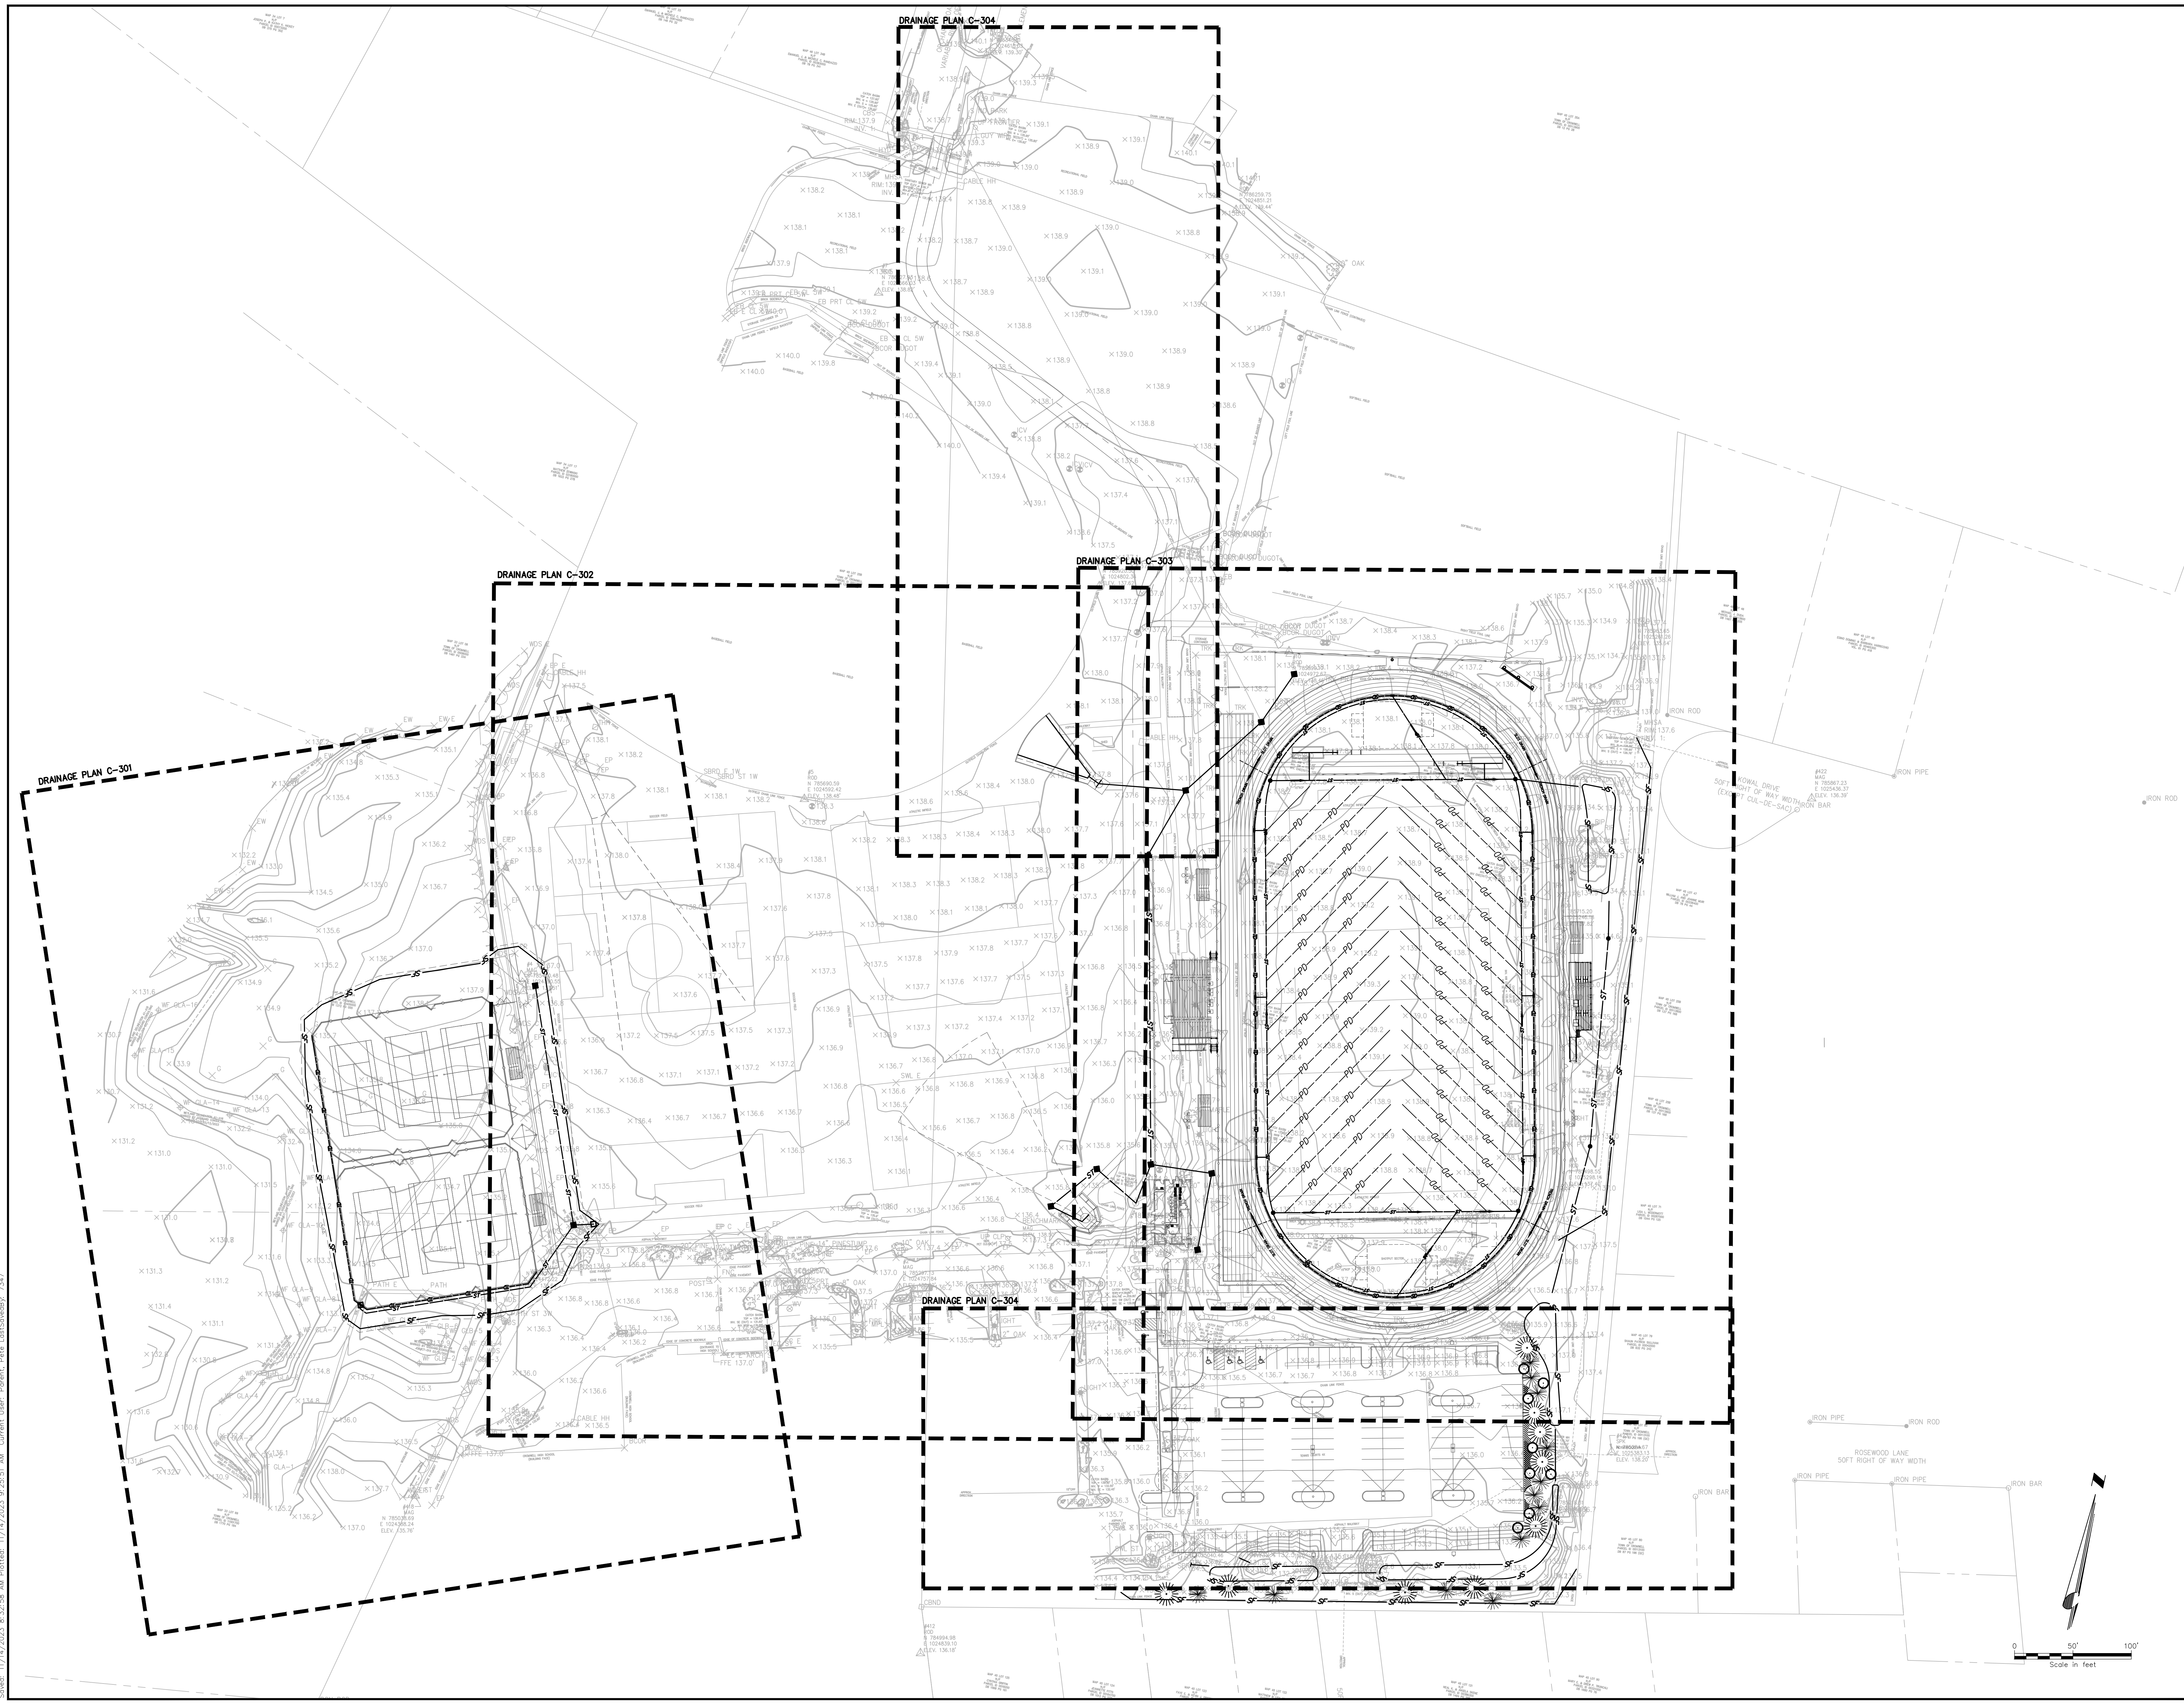

**NOT FOR
CONSTRUCTION**

ROMWELL HIGH SCHOOL
FIELD RENOVATION


Submittal / Revision	App'd.	By	Date
SITE PLAN REVIEW			11/14/

DRAINAGE PLAN

Designed By:	Drawn By:	Checked By:
MRP	CL	MM
Issue Date:	Project No:	Scale:
14/23	080066	AS SHOWN

Drawing No.:

C-301

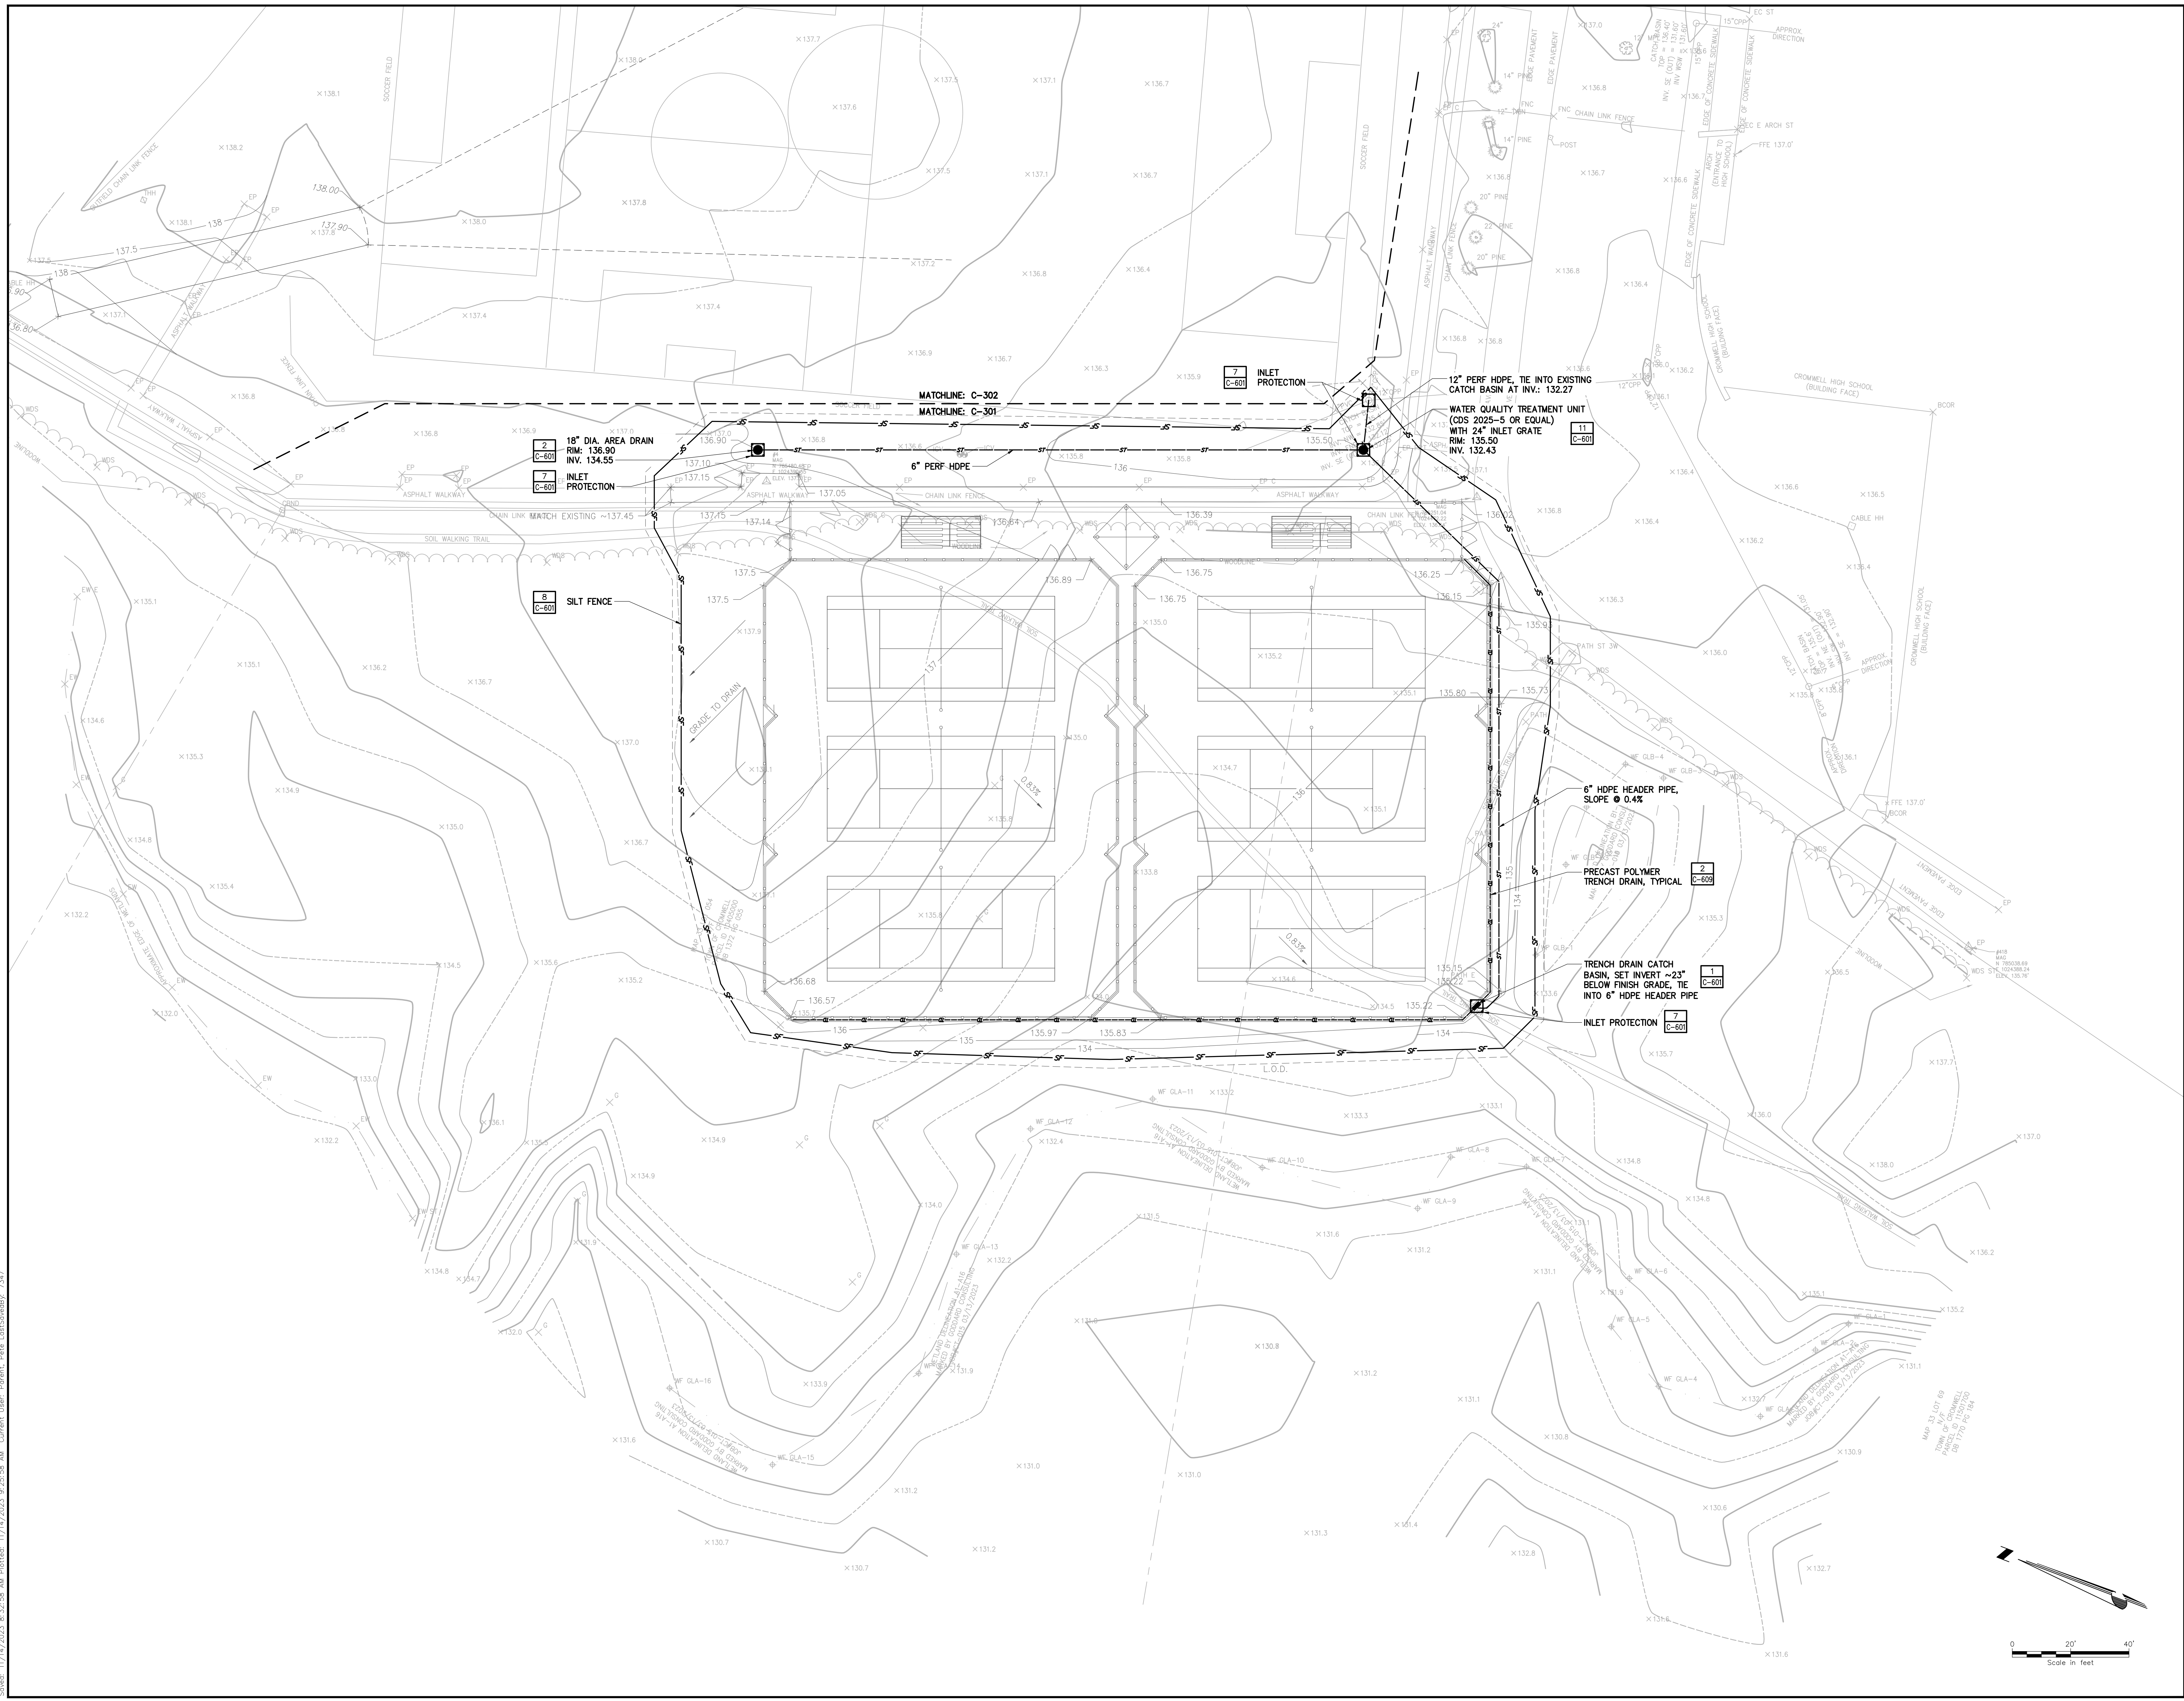

**CROMWELL
HIGH SCHOOL**

34 EVERGREEN RD,
CROMWELL, CT
06416

**NOT FOR
CONSTRUCTION**

A VIOLATION OF LAW FOR ANY PERSON, UNLESS THEY ARE
UNDER THE DIRECTION OF A LICENSED PROFESSIONAL,
ENGINEER, ARCHITECT, LANDSCAPE ARCHITECT OR LAND-
SCAPE ARCHITECT TO ALTER AN ITEM IN ANY WAY. IF AN ITEM BEARING
OF A LICENSED PROFESSIONAL IS ALTERED, THE ALTERING
ENGINEER, ARCHITECT, LANDSCAPE ARCHITECT OR LAND-
SCAPE ARCHITECT SHALL STAMP THE DOCUMENT AND INCLUDE THE
TEXT "ALTERED BY" FOLLOWED BY THEIR SIGNATURE, THE
DATE OF SUCH ALTERATION, AND A SPECIFIC DESCRIPTION
OF THE ALTERATION.

FROMWELL HIGH SCHOOL
FIELD RENOVATION


Submittal / Revision	App'd.	By	Date
SITE PLAN REVIEW			11/14/

DRAINAGE PLAN

Designed By:	Drawn By:	Checked By:
ERP	CL	MM
Issue Date:	Project No:	Scale:
14/23	080066	AS SHOWN

Drawing No.:

C-302

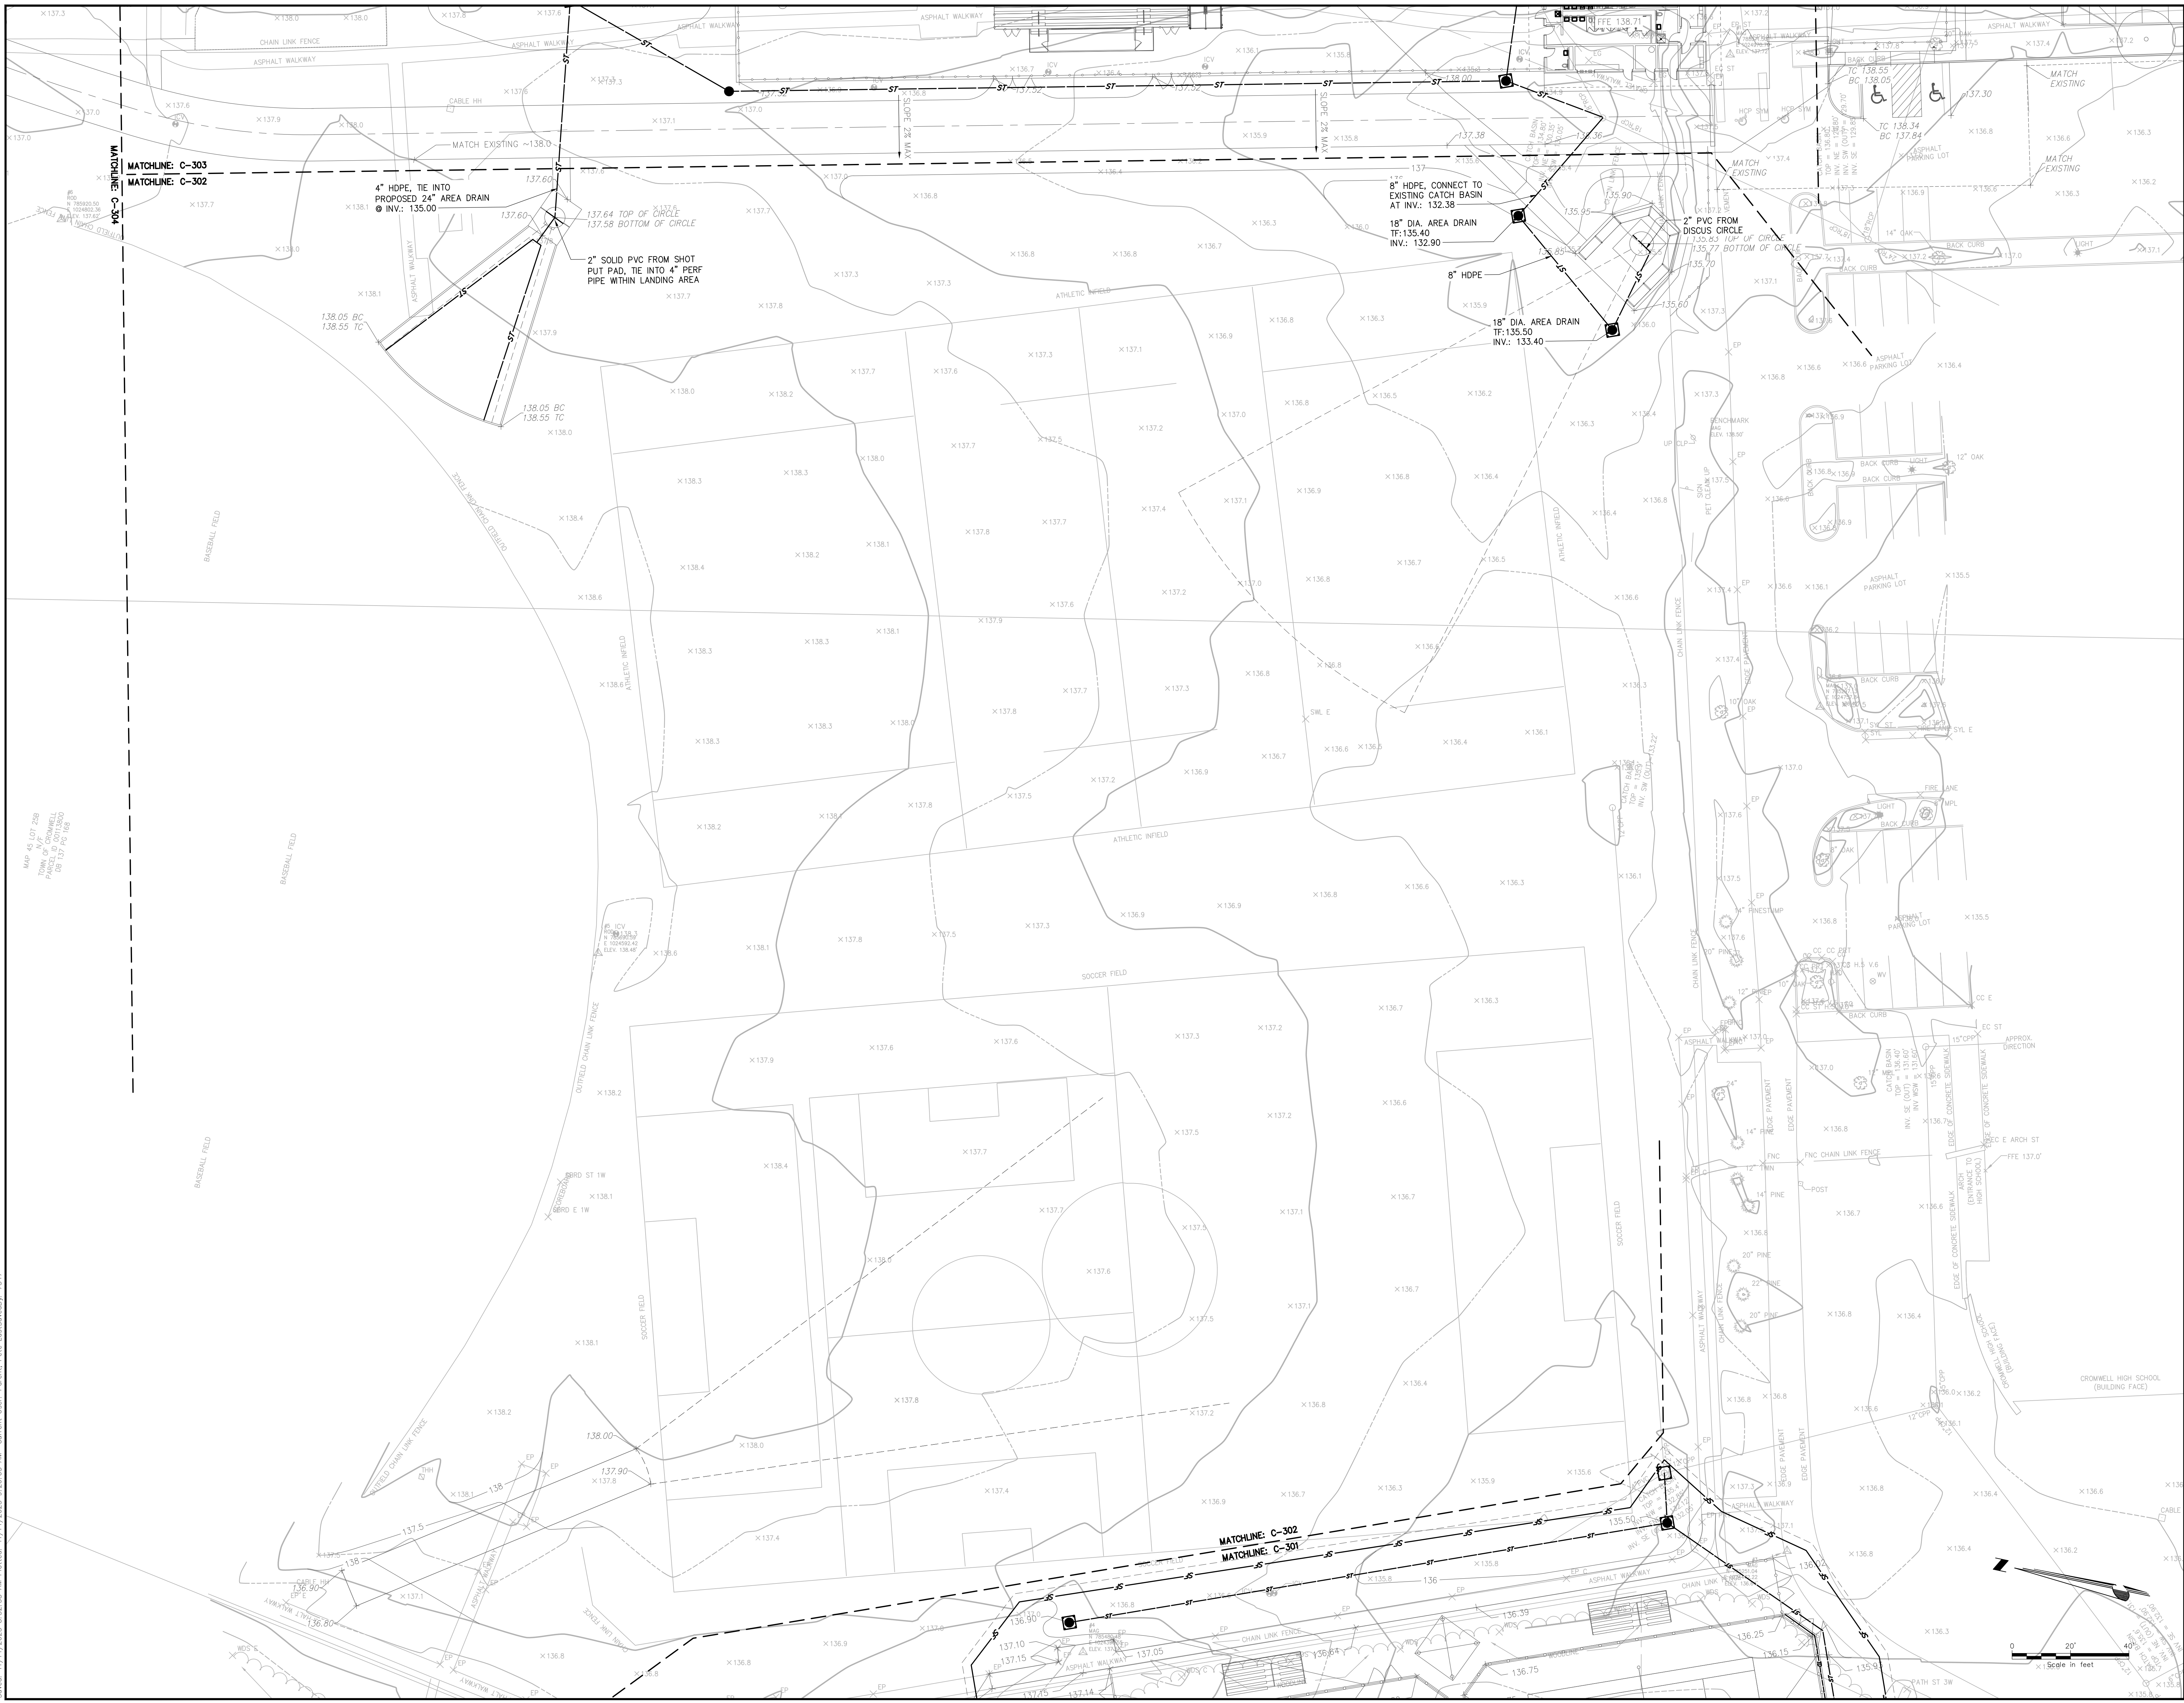

**CROMWELL
HIGH SCHOOL**

34 EVERGREEN RD,
CROMWELL, CT
06416

**NOT FOR
CONSTRUCTION**

IT IS A VIOLATION OF LAW FOR ANY PERSON, OTHER THAN THE ARCHITECT, UNDER THE DIRECTION OF A LICENSED PROFESSIONAL ENGINEER, TO ALTER OR MODIFY ANY PART OF ANY DRAWING OR SPECIFICATION, OR TO REPRODUCE OR TRANSMIT ANY PART OF ANY DRAWING OR SPECIFICATION, WITHOUT THE WRITTEN CONSENT OF THE ARCHITECT. ANY SUCH VIOLATION SHALL BE CONSIDERED A VIOLATION OF THE PROFESSIONAL ETHICS OF THE ARCHITECT AND SHALL BE SUBJECT TO THE DISCIPLINARY ACTION OF THE BOARD OF ARCHITECTS OF THE STATE OF CONNECTICUT.

CROMWELL HIGH SCHOOL
FIELD RENOVATION


No. Submittal / Revision App'd. By Date

11/14/23


DRAINAGE PLAN

Designed By: JRP
Issue Date: 11/14/23
Drawn By: CL
Project No: 080066
Checked By: MM
Scale: AS SHOWN

Drawing No.:
C-303

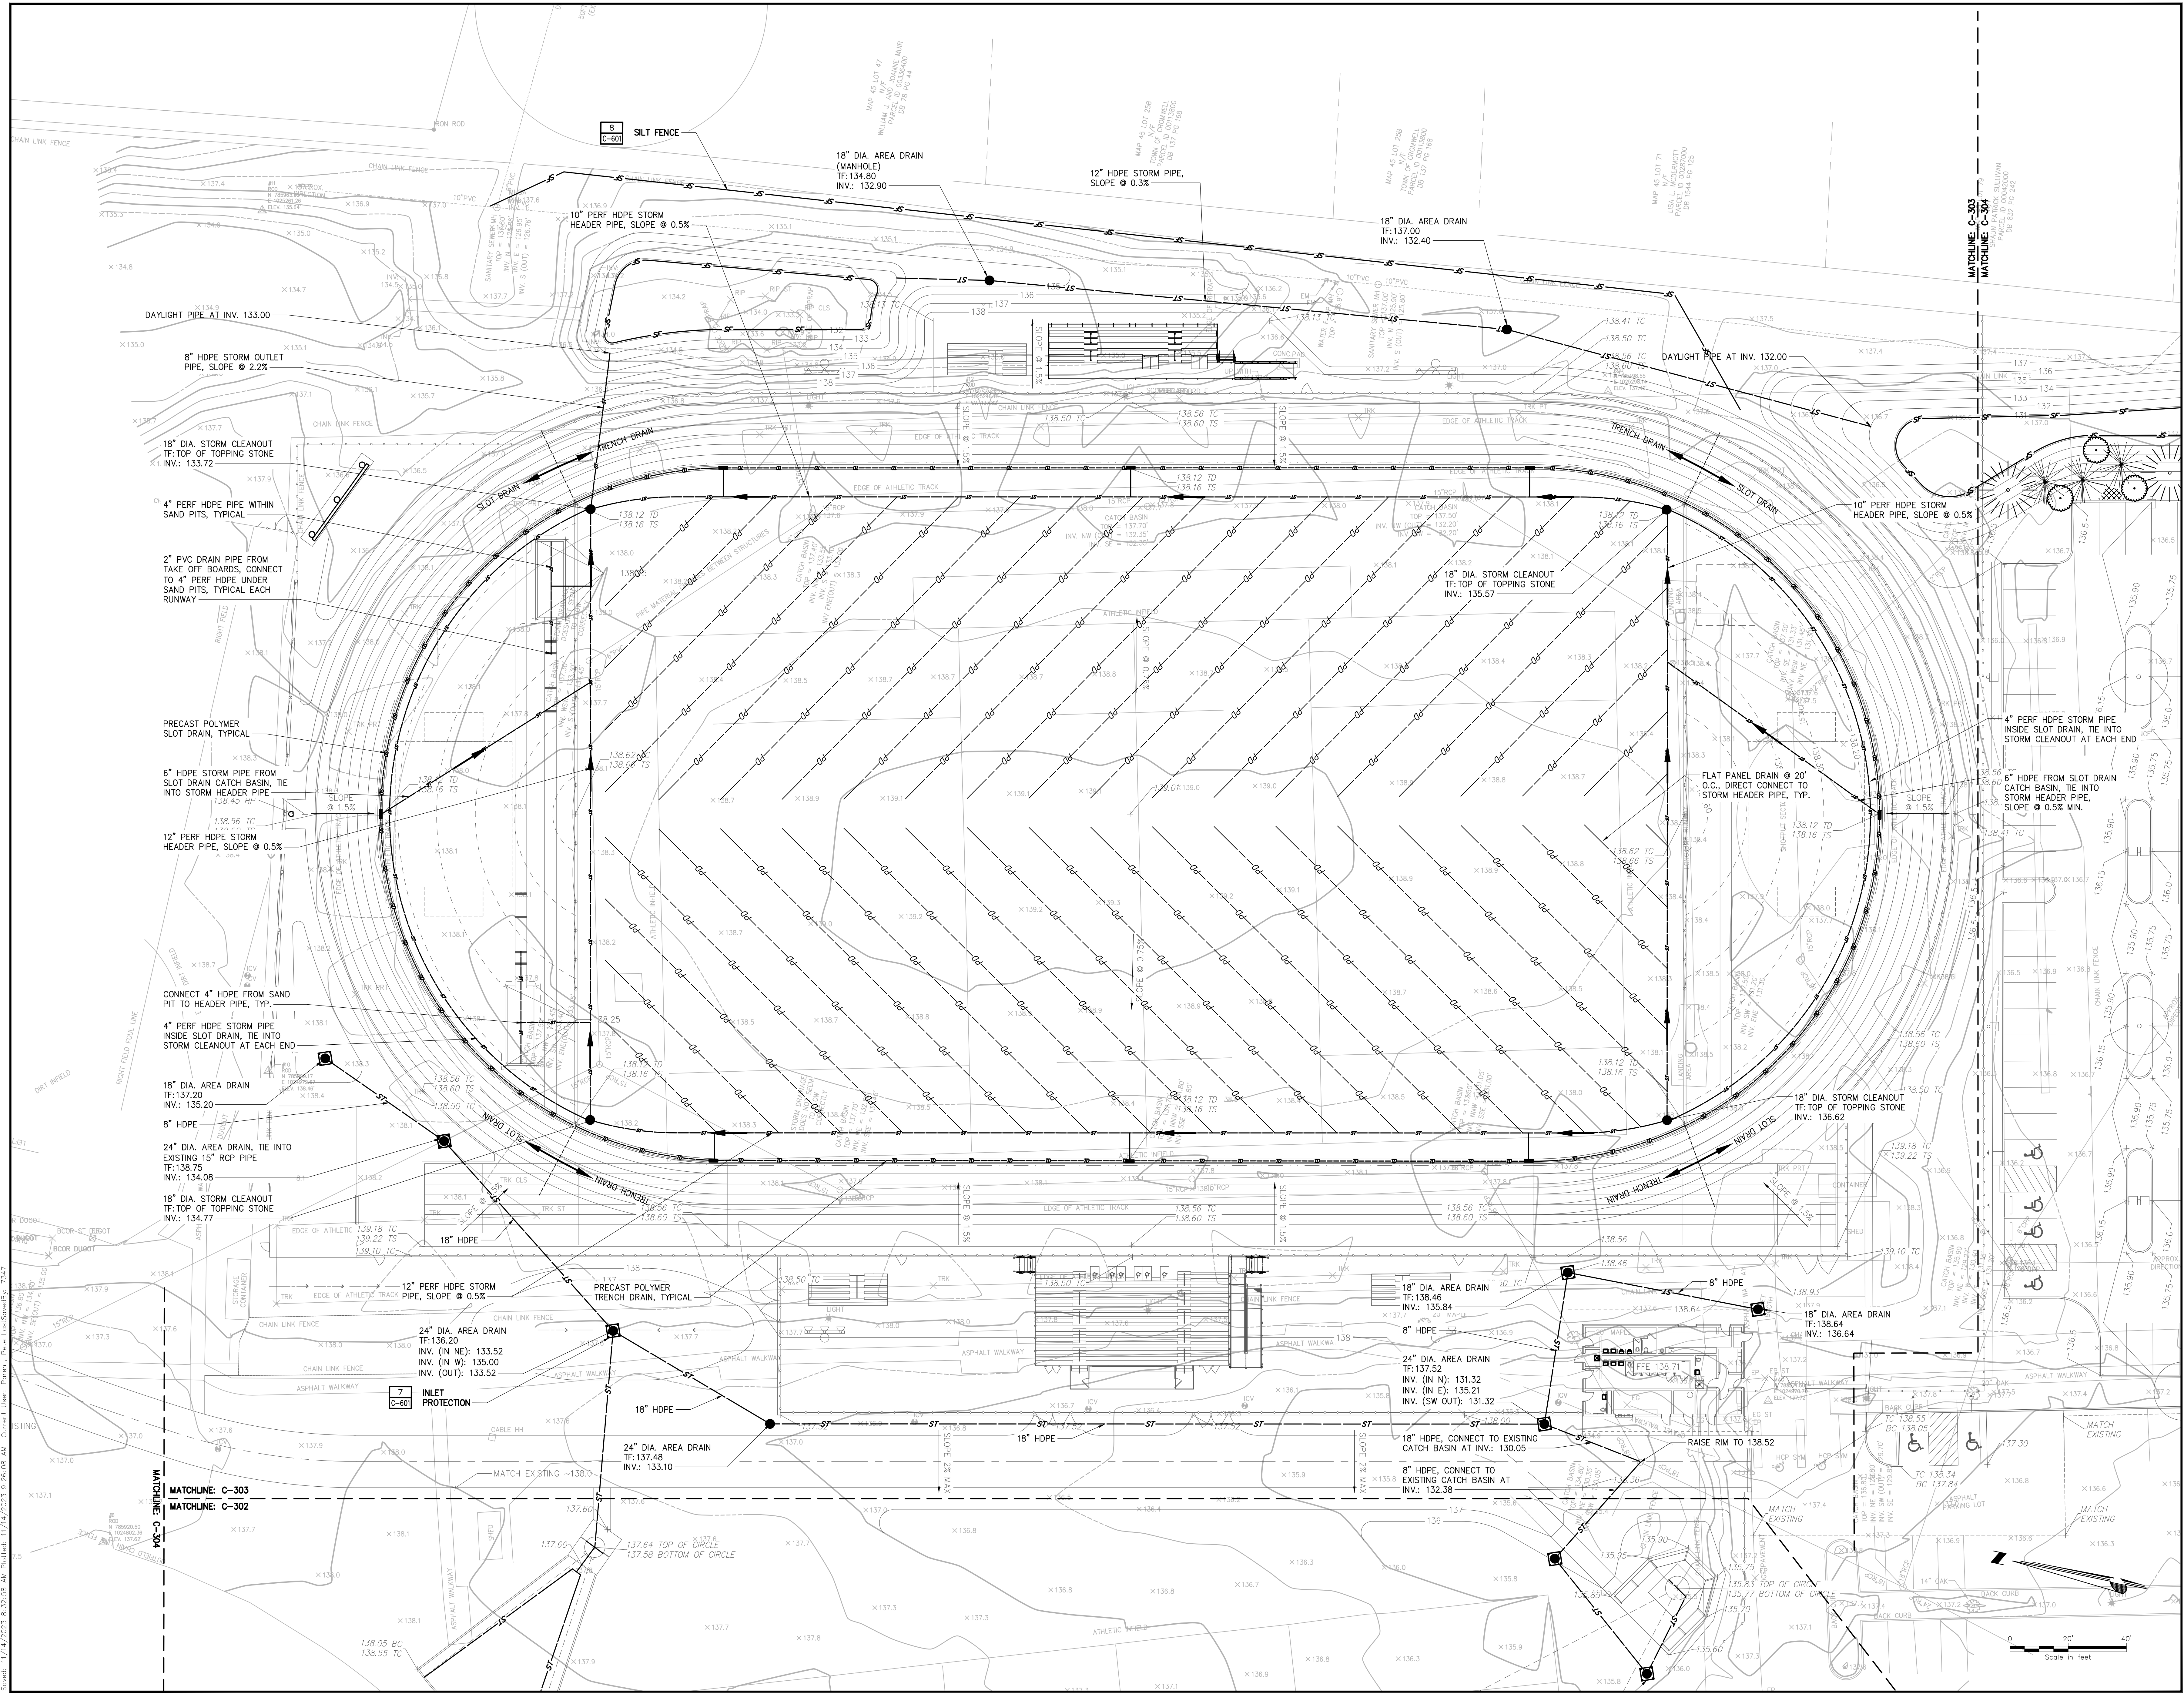

File: V:\PROJECTS\ANY\K6\080066.000\09_DESIGN DRAWINGS\01_SHEETS\C-400 UTILITY PLANNING
Saved: 11/14/2023 10:51:12 AM Project: 12/12/2023 4:01:54 PM Current User: Parent File LastSavedBy: 7547

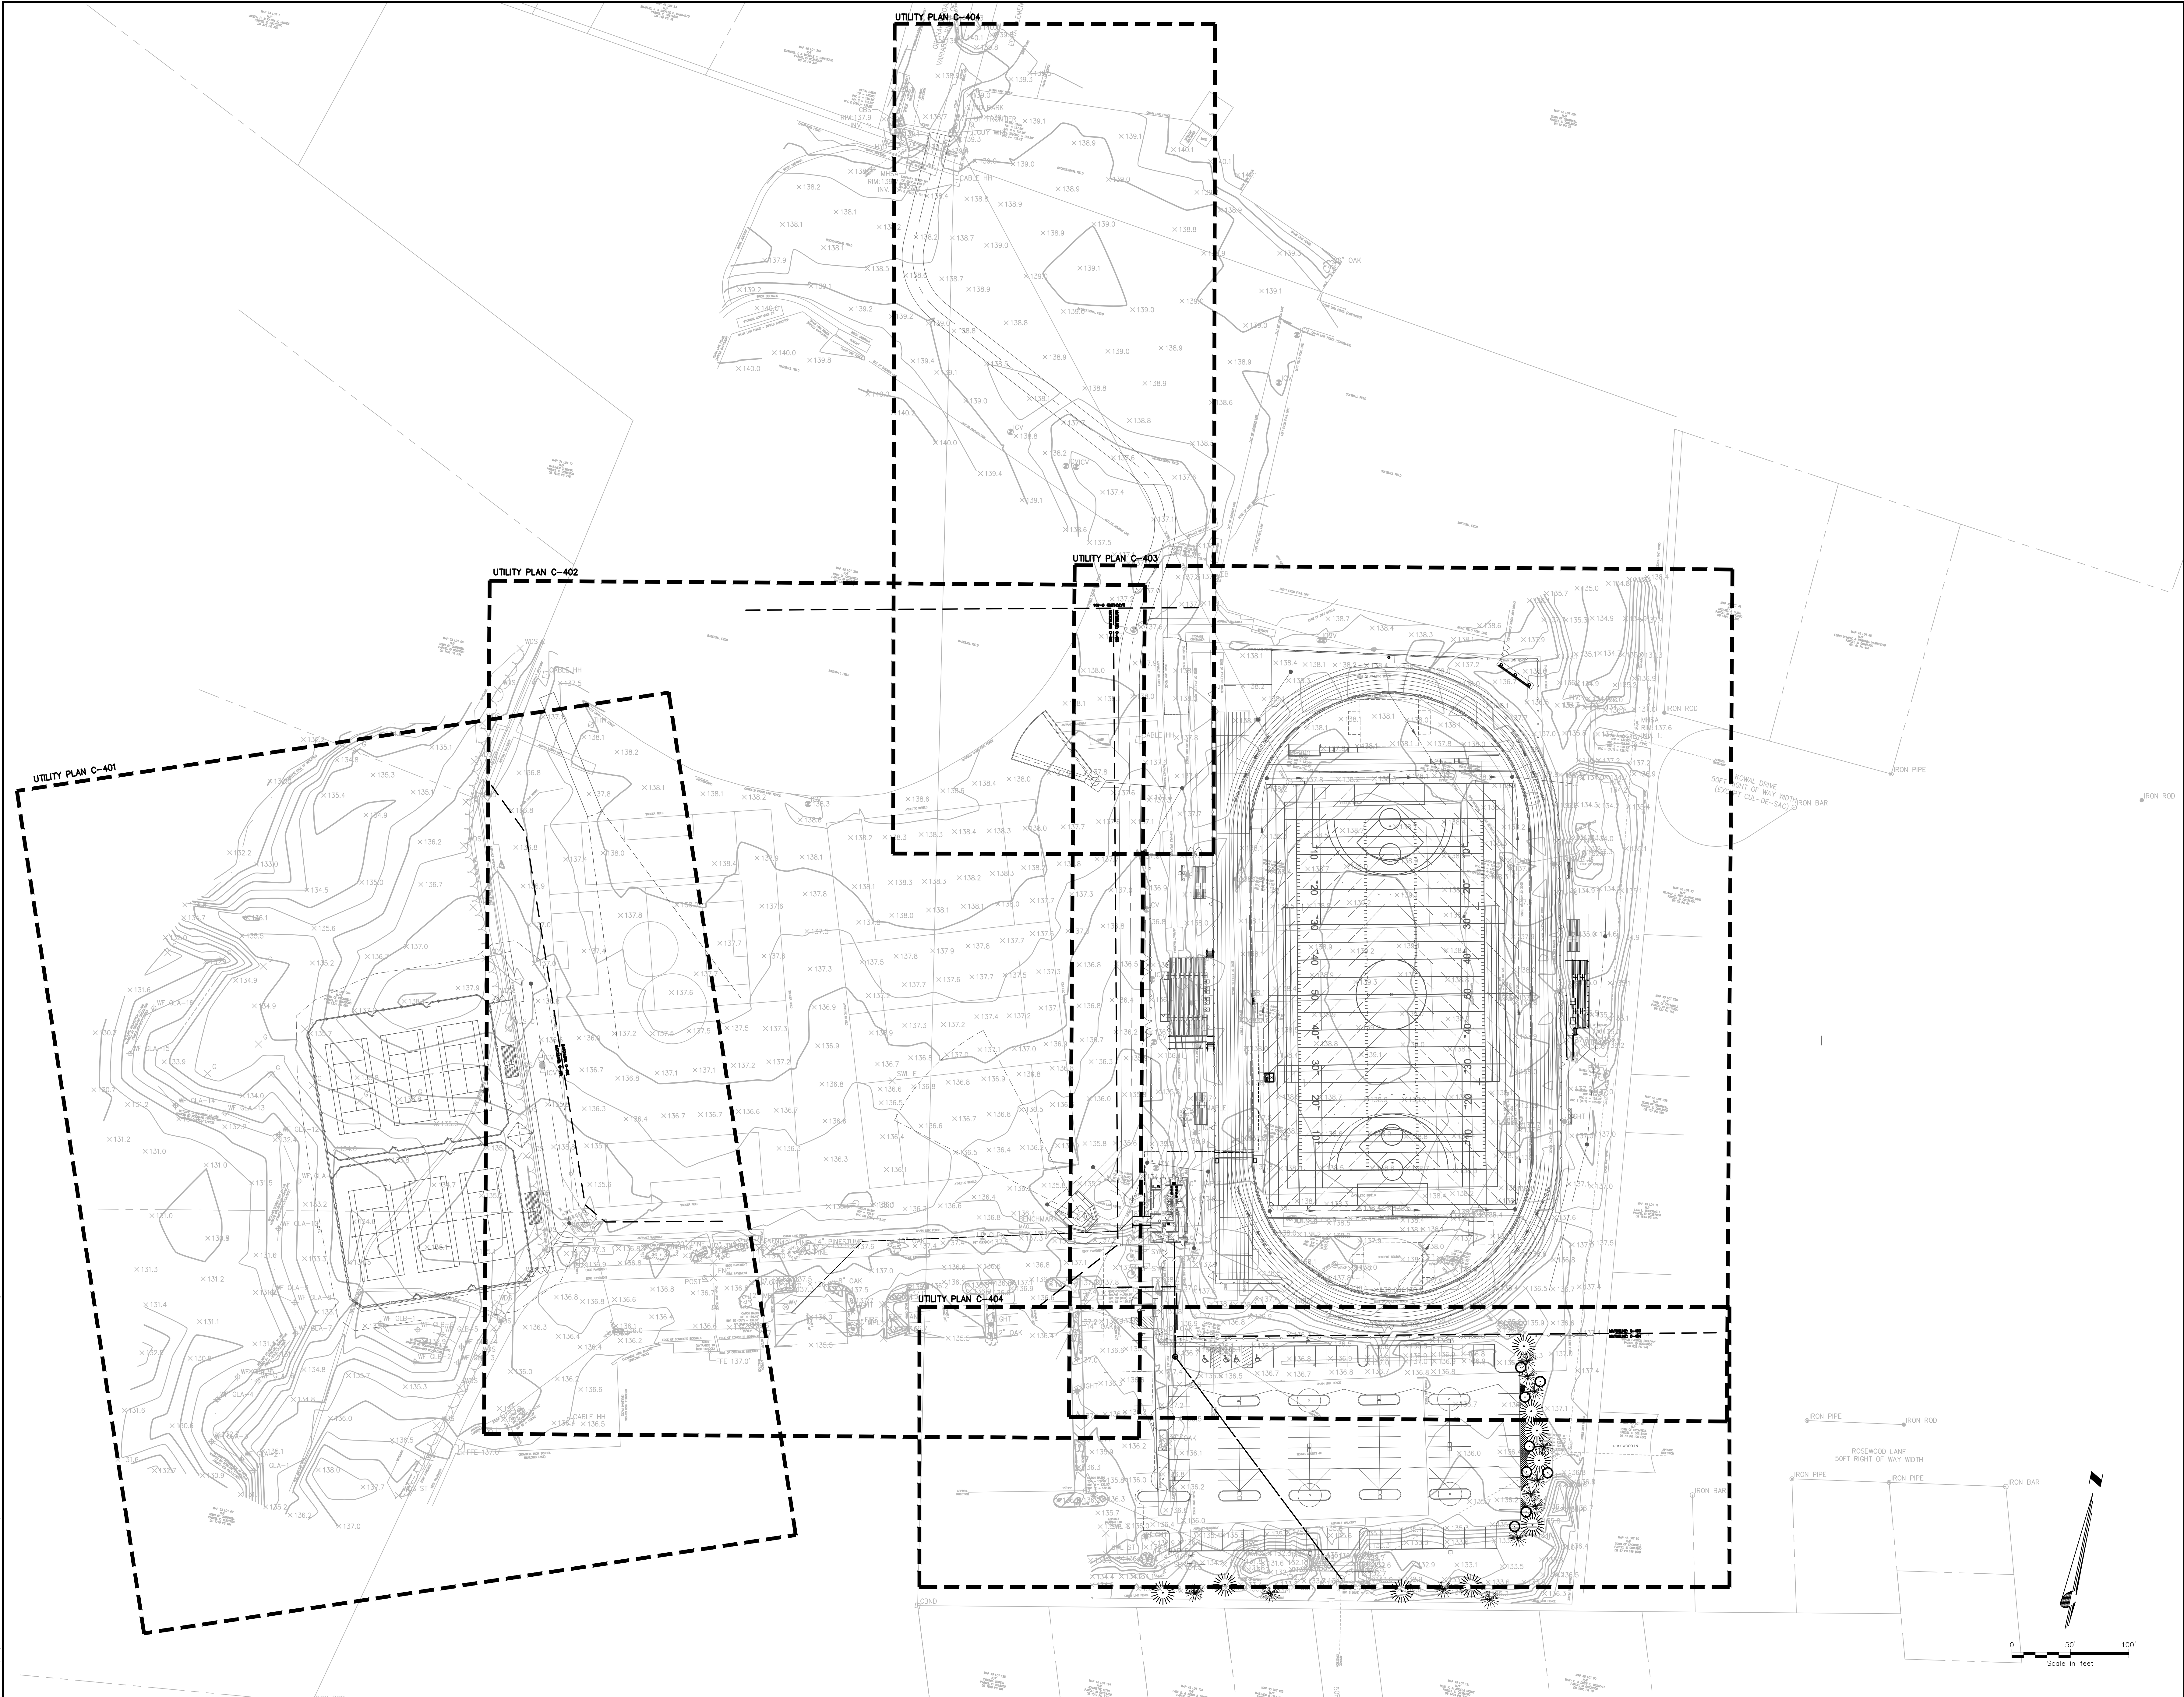

**CROMWELL
HIGH SCHOOL**

34 EVERGREEN RD,
CROMWELL, CT
06416

**NOT FOR
CONSTRUCTION**

IT IS A VIOLATION OF LAW FOR ANY PERSON, OTHER THAN THE
ARCHITECT, TO ALTER OR REPRODUCE THE DESIGN OF A LICENSED PROFESSIONAL
DESIGNER WITHOUT THE WRITTEN APPROVAL OF THE ARCHITECT.
NO OTHER PERSON SHALL BE PERMITTED TO REPRODUCE OR ALTER THE DESIGN
WITHOUT THE WRITTEN APPROVAL OF THE ARCHITECT.
THE ARCHITECT SHALL BE RESPONSIBLE FOR THE DESIGN AND THE
ACCURACY OF THE INFORMATION PROVIDED HEREON. THE ARCHITECT
SHALL BE RESPONSIBLE FOR THE DESIGN AND THE
ACCURACY OF THE INFORMATION PROVIDED HEREON.

CROMWELL HIGH SCHOOL
FIELD RENOVATION

No. Submittal / Revision App'd. By Date

Revised 12/12/2023

△ SITE PLAN REVIEW 11/14/23

**UTILITY PLAN-
OVERALL**

Designed By: JRP Drawn By: CL Checked By: MM
Issue Date: 11/14/23 Project No: 080066 Scale: AS SHOWN

Drawing No.:
C-400

File: V:\PROJECTS\ANY\K6\080066.00\09_DESIGN DRAWINGS\01_SHEETS\C-400 UTILITY PLANNING
Sheet: 11/14/2023 10:51:12 AM Percent: 12/12/2023 4:02:01 PM Current User: Parent File LockedBy: 7547



**CROMWELL
HIGH SCHOOL**

34 EVERGREEN RD,
CROMWELL, CT
06416

**NOT FOR
CONSTRUCTION**

IT IS A VIOLATION OF LAW FOR ANY PERSON, OTHER THAN THE
ARCHITECT, TO REPRODUCE OR ALTER THIS DRAWING WITHOUT THE
WRITTEN PERMISSION OF THE ARCHITECT. THE ARCHITECT'S
DESIGN SHALL BE FOLLOWED BY THE CONTRACTOR. THE
ARCHITECT SHALL BE RESPONSIBLE FOR THE DESIGN OF THE
ALTERATION.

CROMWELL HIGH SCHOOL
FIELD RENOVATION

No.	Submittal / Revision	App'd.	By	Date

Revised 12/12/2023

△ SITE PLAN REVIEW 11/14/23

UTILITY PLAN

Designed By: JRP
Issue Date: 11/14/23
Drawn By: CL
Project No: 080066
Checked By: MM
Scale: AS SHOWN

Drawing No.:
C-401

**CROMWELL
HIGH SCHOOL**

34 EVERGREEN RD,
CROMWELL, CT
06416

**NOT FOR
CONSTRUCTION**

VIOLATION OF LAW FOR ANY PERSON, UNLESS THEY ARE
UNDER THE DIRECTION OF A LICENSED PROFESSIONAL
ENGINEER, ARCHITECT, LANDSCAPE ARCHITECT OR LAND
TO ALTER AN ITEM IN ANY WAY. IF AN ITEM BEARING THE
OF A LICENSED PROFESSIONAL IS ALTERED, THE ALTERING
ENGINEER, ARCHITECT, LANDSCAPE ARCHITECT OR LAND
VEYOR SHALL STAMP THE DOCUMENT AND INCLUDE THE
TION "ALTERED BY" FOLLOWED BY THEIR SIGNATURE, THE
RE OF SUCH ALTERATION, AND A SPECIFIC DESCRIPTION
OF THE ALTERATION.

ROMWELL HIGH SCHOOL
FIELD RENOVATION

Submittal / Revision	App'd.	By	Date

12/12/2003


SITE PLAN REVIEW			11/14/23
---------------------	--	--	----------

UTILITY PLAN


Drawn By:	Checked By:
CL	MM
Project No:	Scale:
080066	AS SHOWN





Drawing No.:


C-402

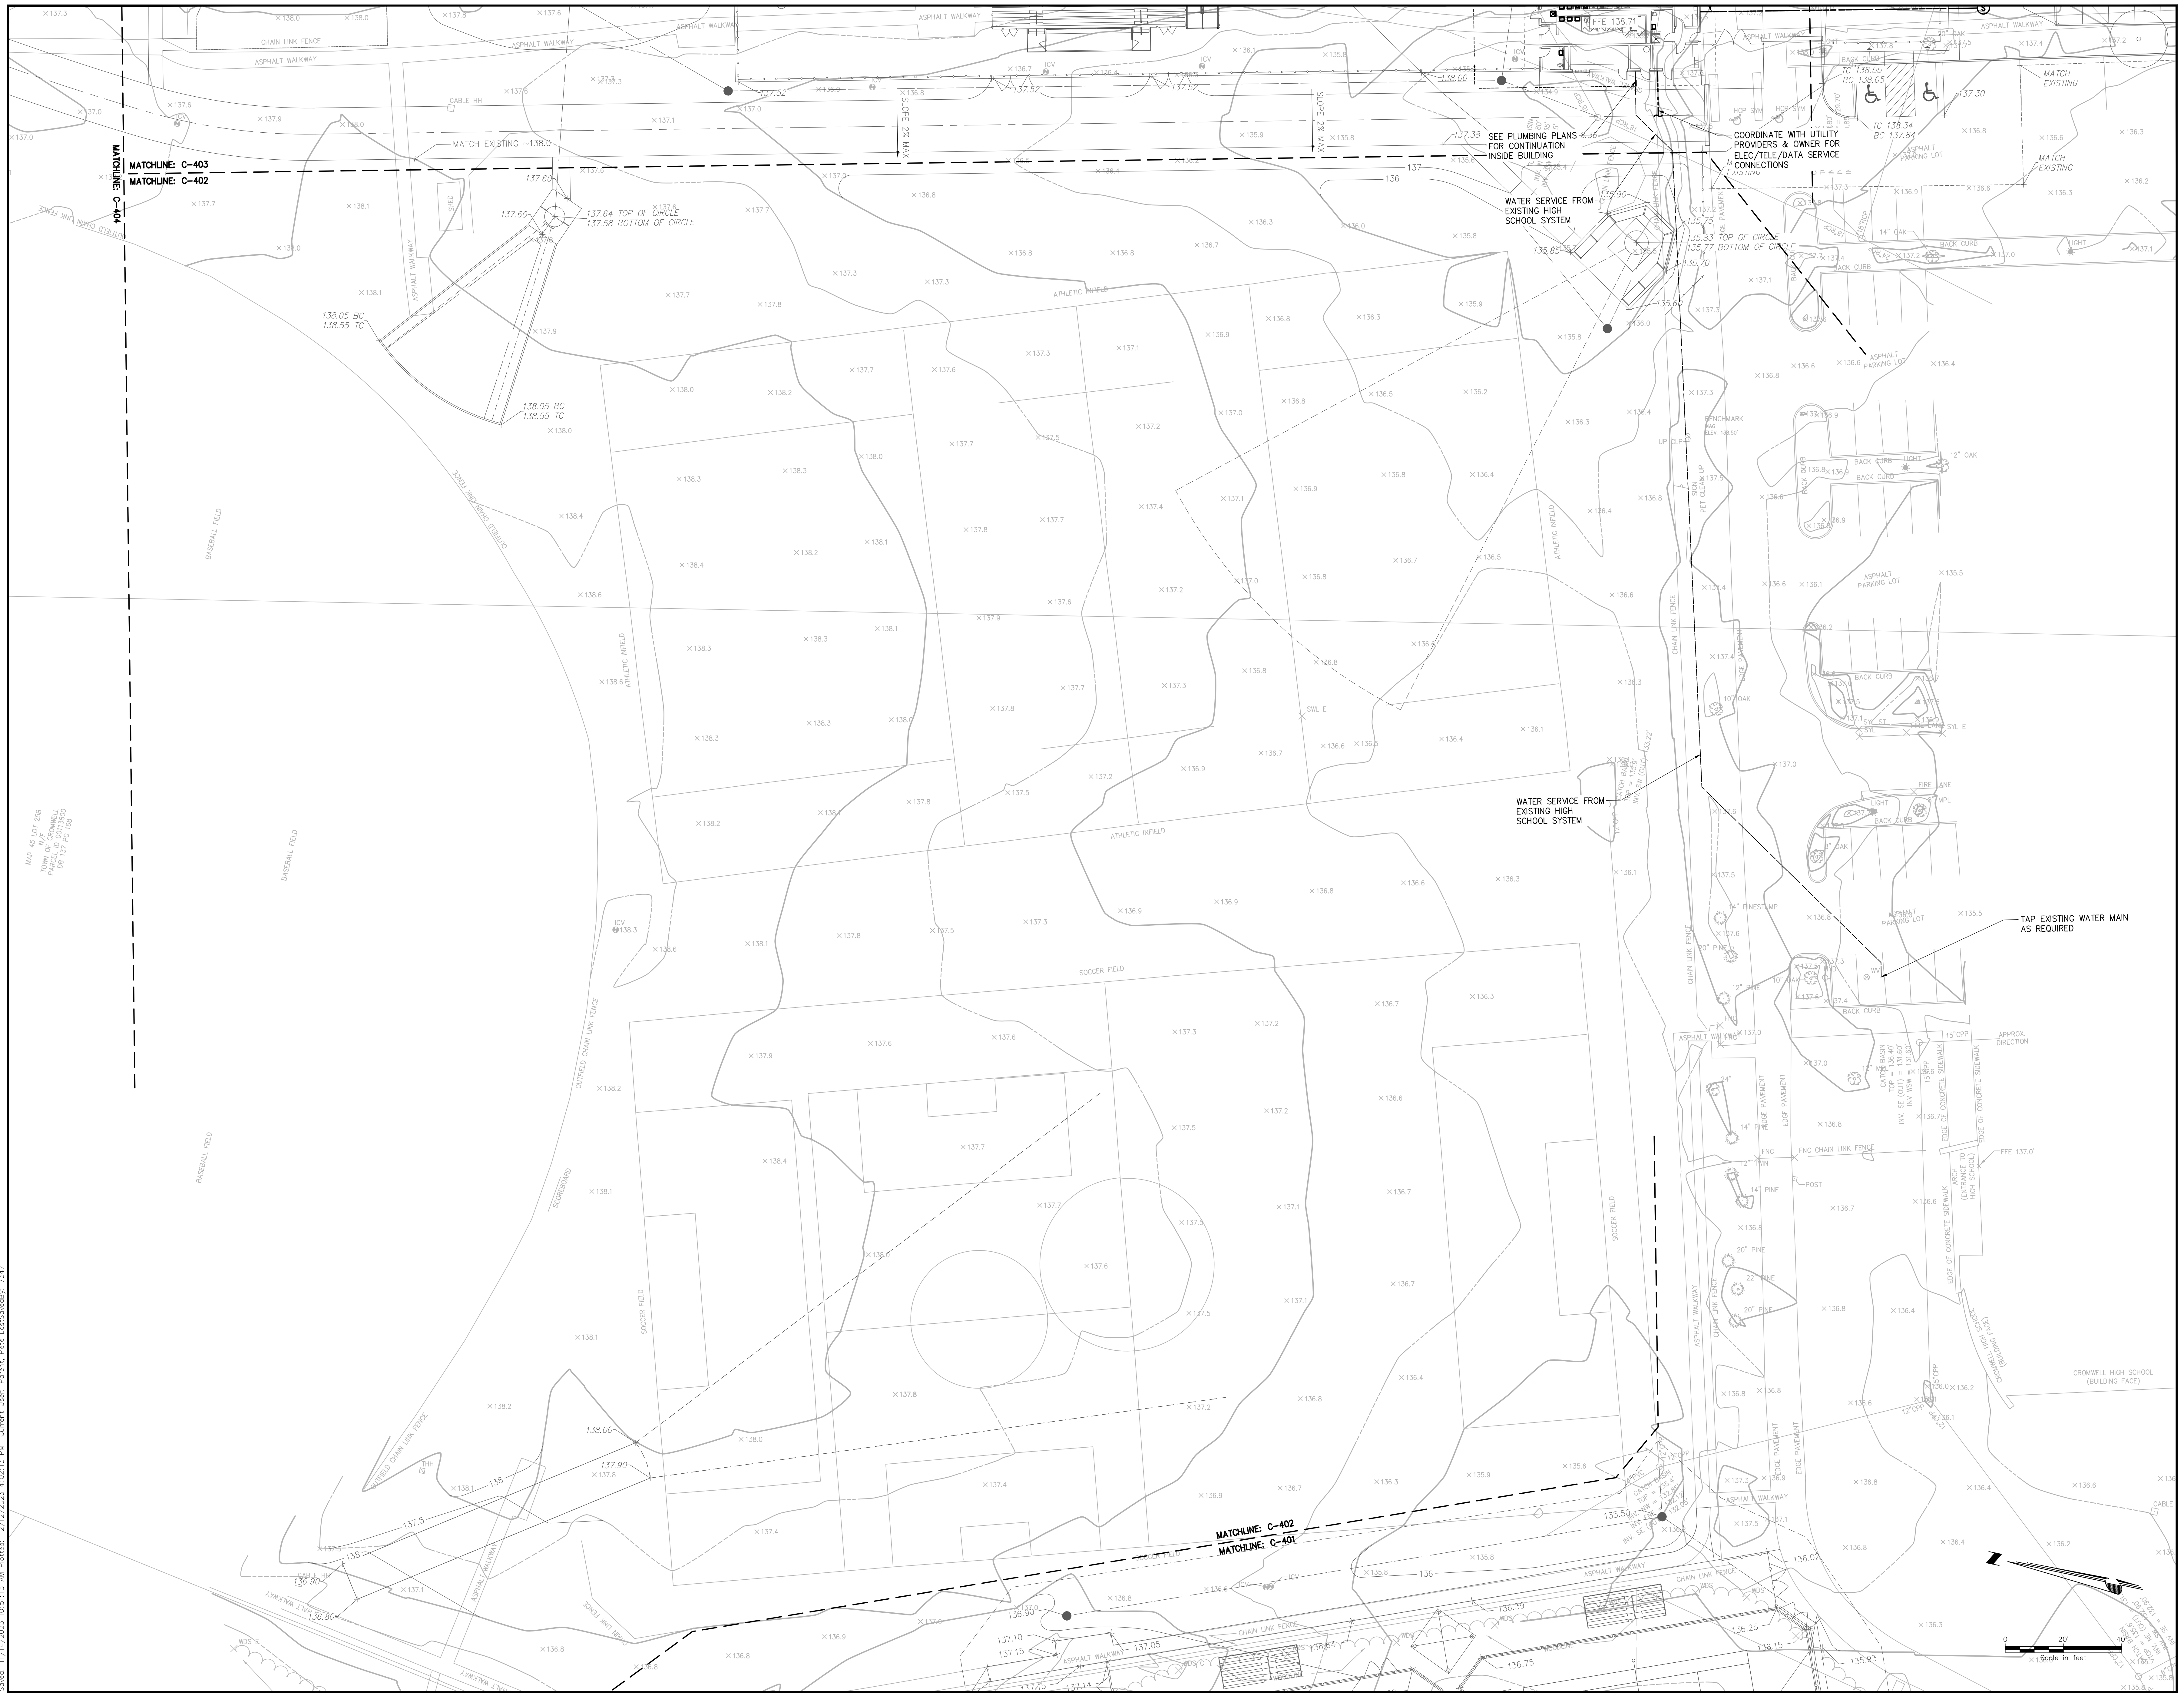



File: v:\PROJECTS\ANY\K6\080066.000\09_DESIGN\DRAWINGS\01_SHEETS\C-400 UTILITY PLAN.DWG
Saved: 11/14/2023 10:51:13 AM Plotted: 12/12/2023 4:02:22 PM Current User: Parent, Pete LastSavedBy: 7347

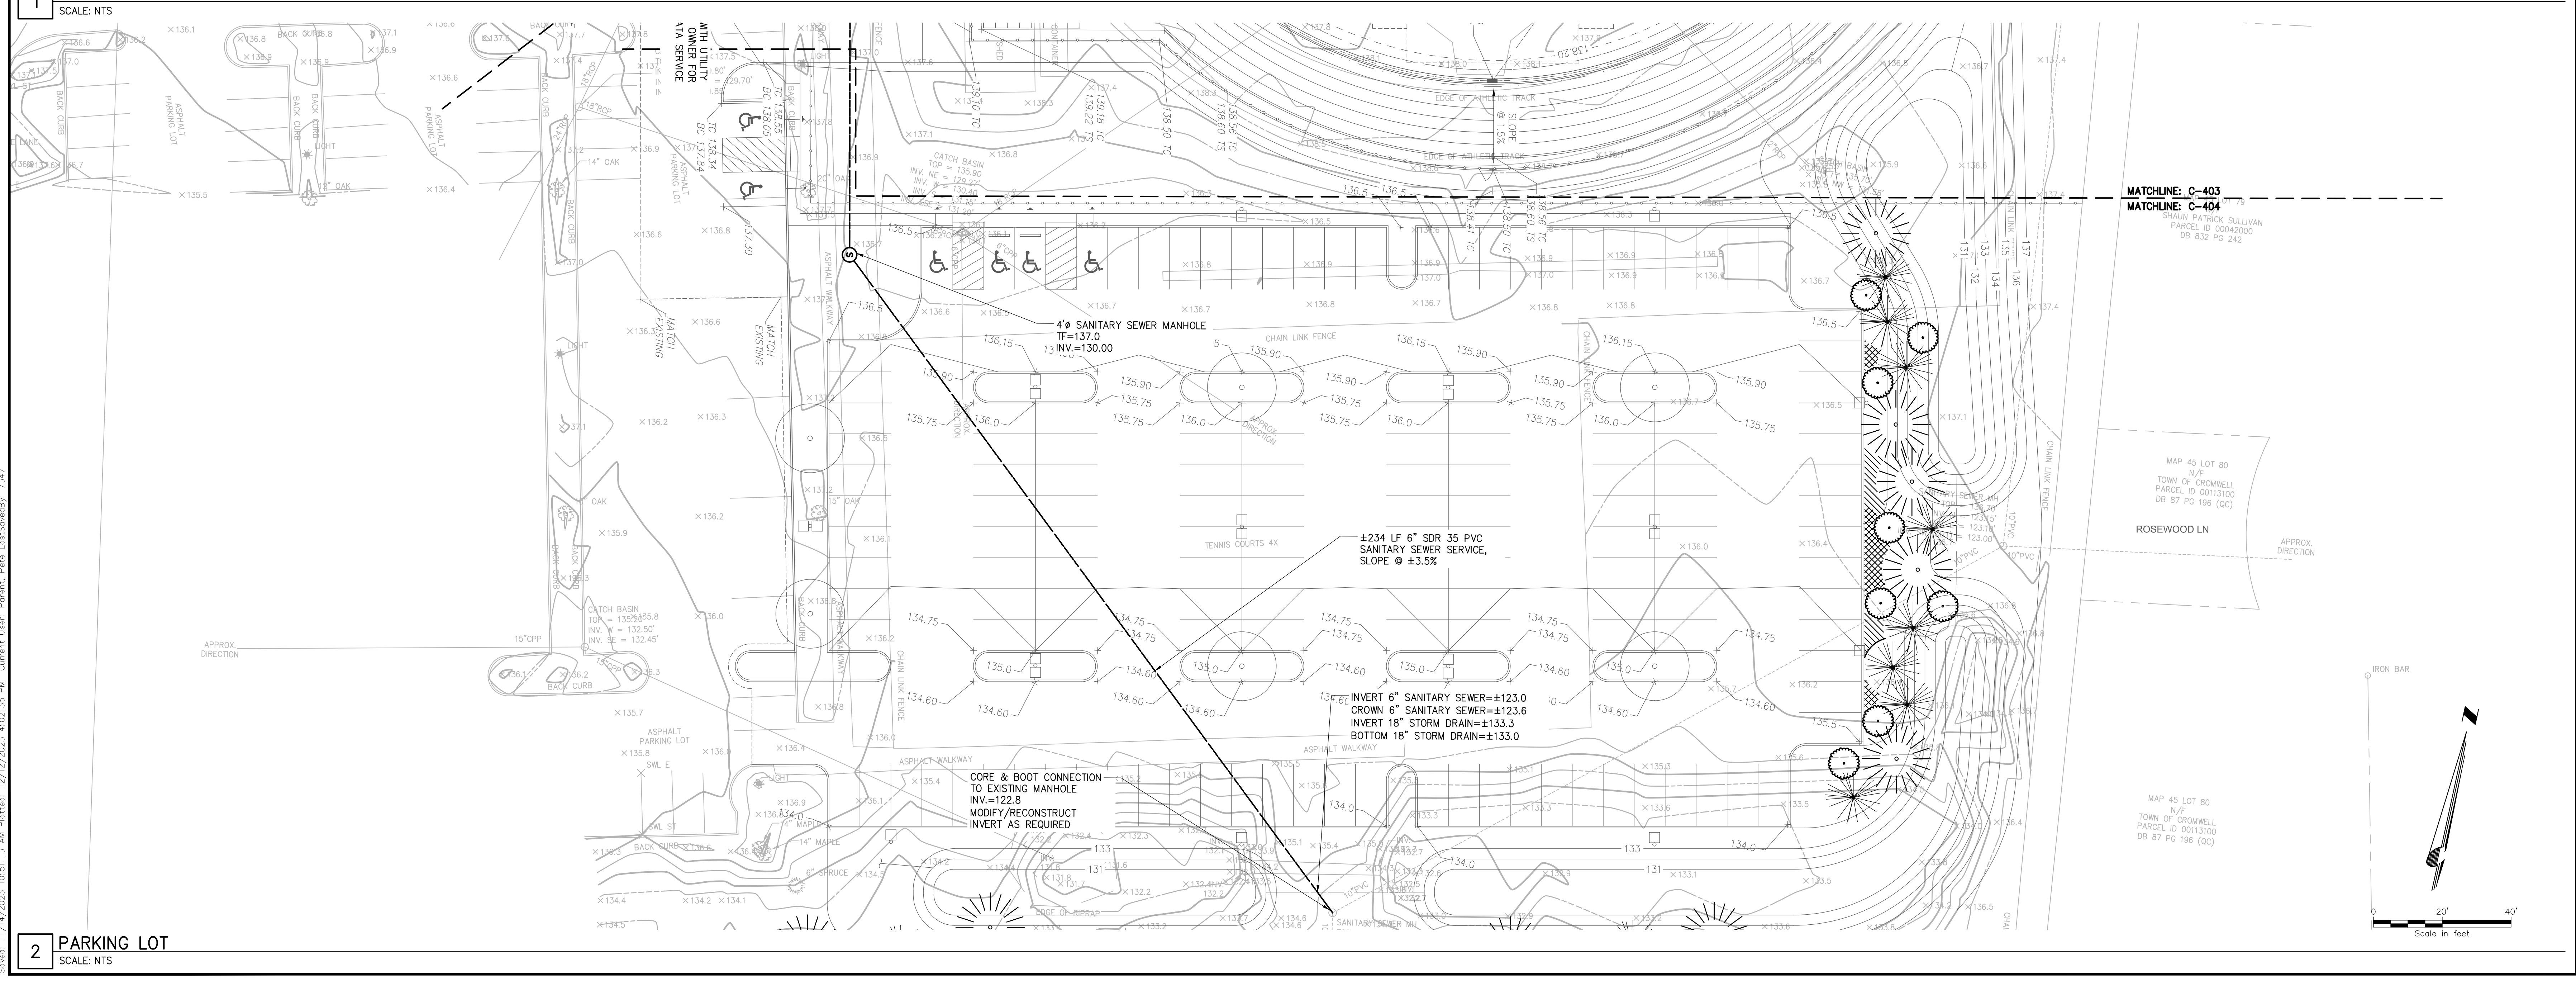C 404

    

 

1. BEGIN AT THE LOCATION WHERE THE WATTLE IS TO BE INSTALLED BY EXCAVATING A 2'-DEEP BY 9" WIDE TRENCH ALONG THE CONTOUR OF THE SLOPE. THE WATTLE SHOULD BE PLACED UP-SLOPE FROM THE ANCHOR TRENCH.
2. PLACE THE WATTLE IN THE TRENCH SO THAT IT CONTOURS TO THE SOIL SURFACE. COMPACT THE SOIL FROM THE EXCAVATED TRENCH AGAINST THE WATTLE ON THE UPHILL SIDE. ADJACENT WATTLES SHOULD TIGHTLY ABUT.
3. SECURE THE WATTLE WITH 24" LONG STAKES EVERY 3'-4" WITH A STAKE ON EACH END. STAKES SHOULD BE DRIVEN THROUGH THE MIDDLE OF THE WATTLES PLACING 2'-4" OF STAKE EXTENDING ABOVE THE WATTLE. STAKES SHOULD BE DRIVEN PERPENDICULAR TO THE SLOPE FACE.
4. SECURE WATTLES PLACED ON PAVED SURFACES WITH SANDBAGS SPACED AT AN INTERVAL SUFFICIENT TO PREVENT MOVEMENT OF THE WATTLE. AT EACH END OF ADJACENT WATTLES REMAIN TIGHTLY ABUTTED.

  

**CROMWELL
HIGH SCHOOL**

34 EVERGREEN RD,
CROMWELL, CT
06416

**NOT FOR
CONSTRUCTION**

IT IS A VIOLATION OF LAW FOR ANY PERSON, WHOSE NAME IS
HEREIN, UNDER THE DIRECTION OF A LICENSED PROFESSIONAL
ENGINEER, ARCHITECT, LANDSCAPE ARCHITECT, OR LAND-
SCAPE ARCHITECT TO ALTER IN ANY WAY, OR FOR ANY OTHER REASON, THE
SUBSTANCE OF ANY DESIGN OR CONSTRUCTION OF ANY KIND, OR ANY
OTHER PART OF ANY DESIGN OR CONSTRUCTION OF ANY KIND, OR
ANY OTHER PART OF ANY DESIGN OR CONSTRUCTION OF ANY KIND,
WITHOUT THE WRITTEN CONSENT OF THE ENGINEER, ARCHITECT,
LANDSCAPE ARCHITECT, OR LANDSCAPE ARCHITECT. ANY SUCH
VIOLATION IS A VIOLATION OF THE PROFESSIONAL ETHICS OF THE
ENGINEER, ARCHITECT, LANDSCAPE ARCHITECT, OR LANDSCAPE
ARCHITECT, AND IS A VIOLATION OF THE PROFESSIONAL
ETHICS OF THE ENGINEER, ARCHITECT, LANDSCAPE ARCHITECT,
OR LANDSCAPE ARCHITECT.



CROMWELL HIGH SCHOOL
FIELD RENOVATION

No.	Submitted / Revision	App'd.	By	Date

SITE DETAILS



Designed By:	Drawn By:	Checked By:
JRP	CL	MM
Issue Date:	Project No:	Scale:
08/30/23	080066	AS SHOWN

Drawing No.:
C-609

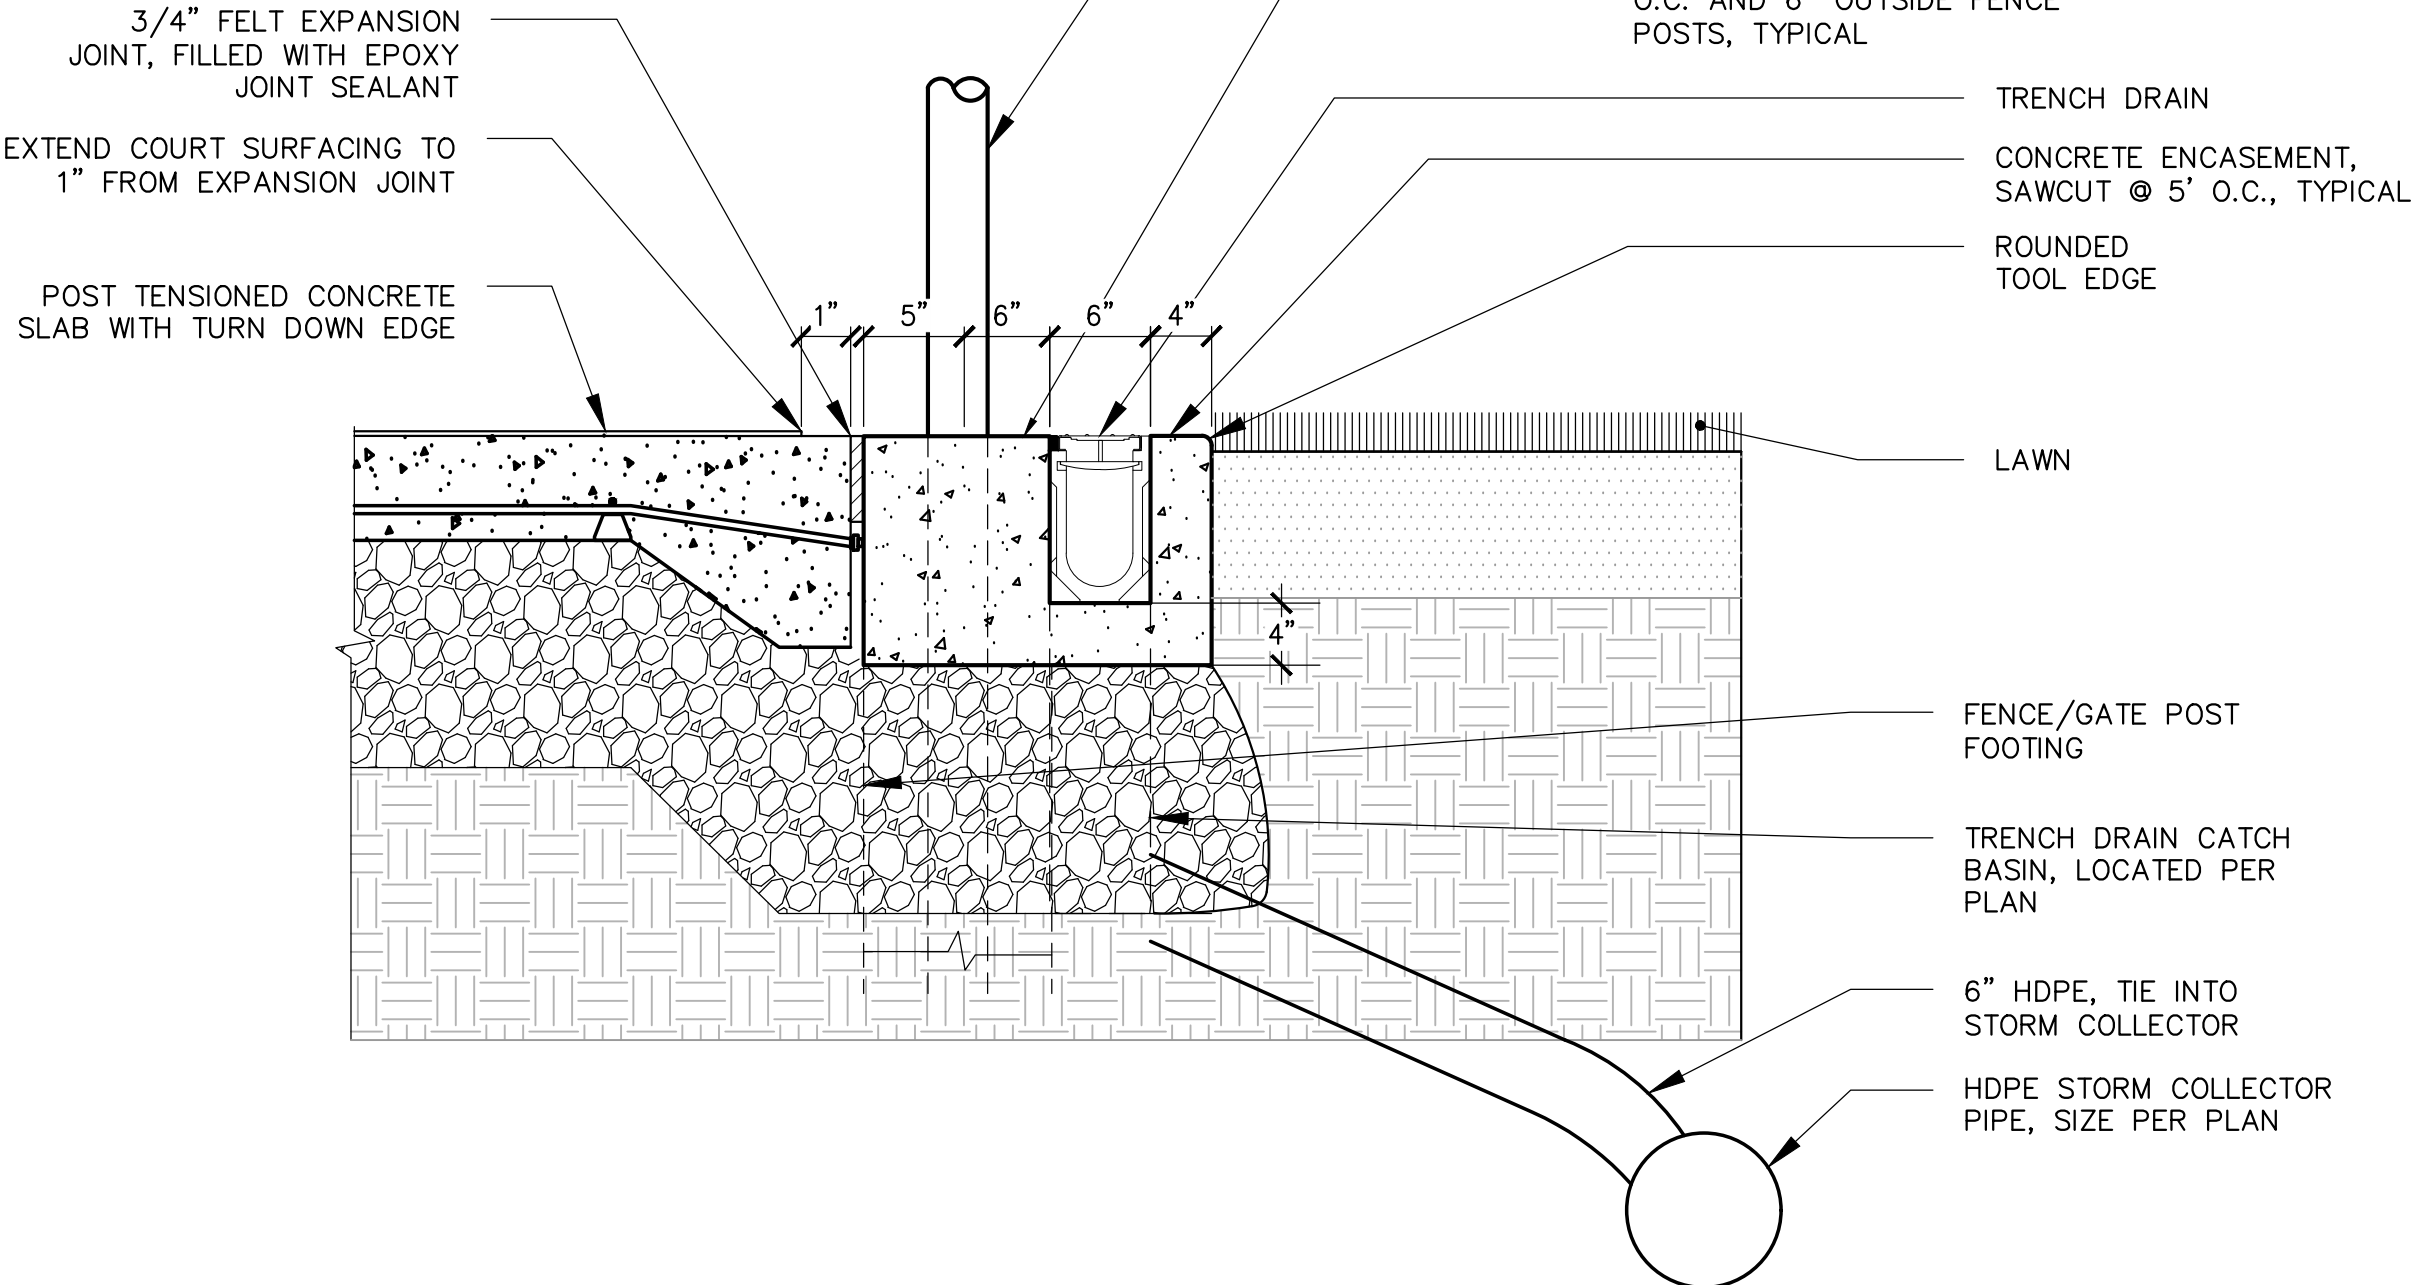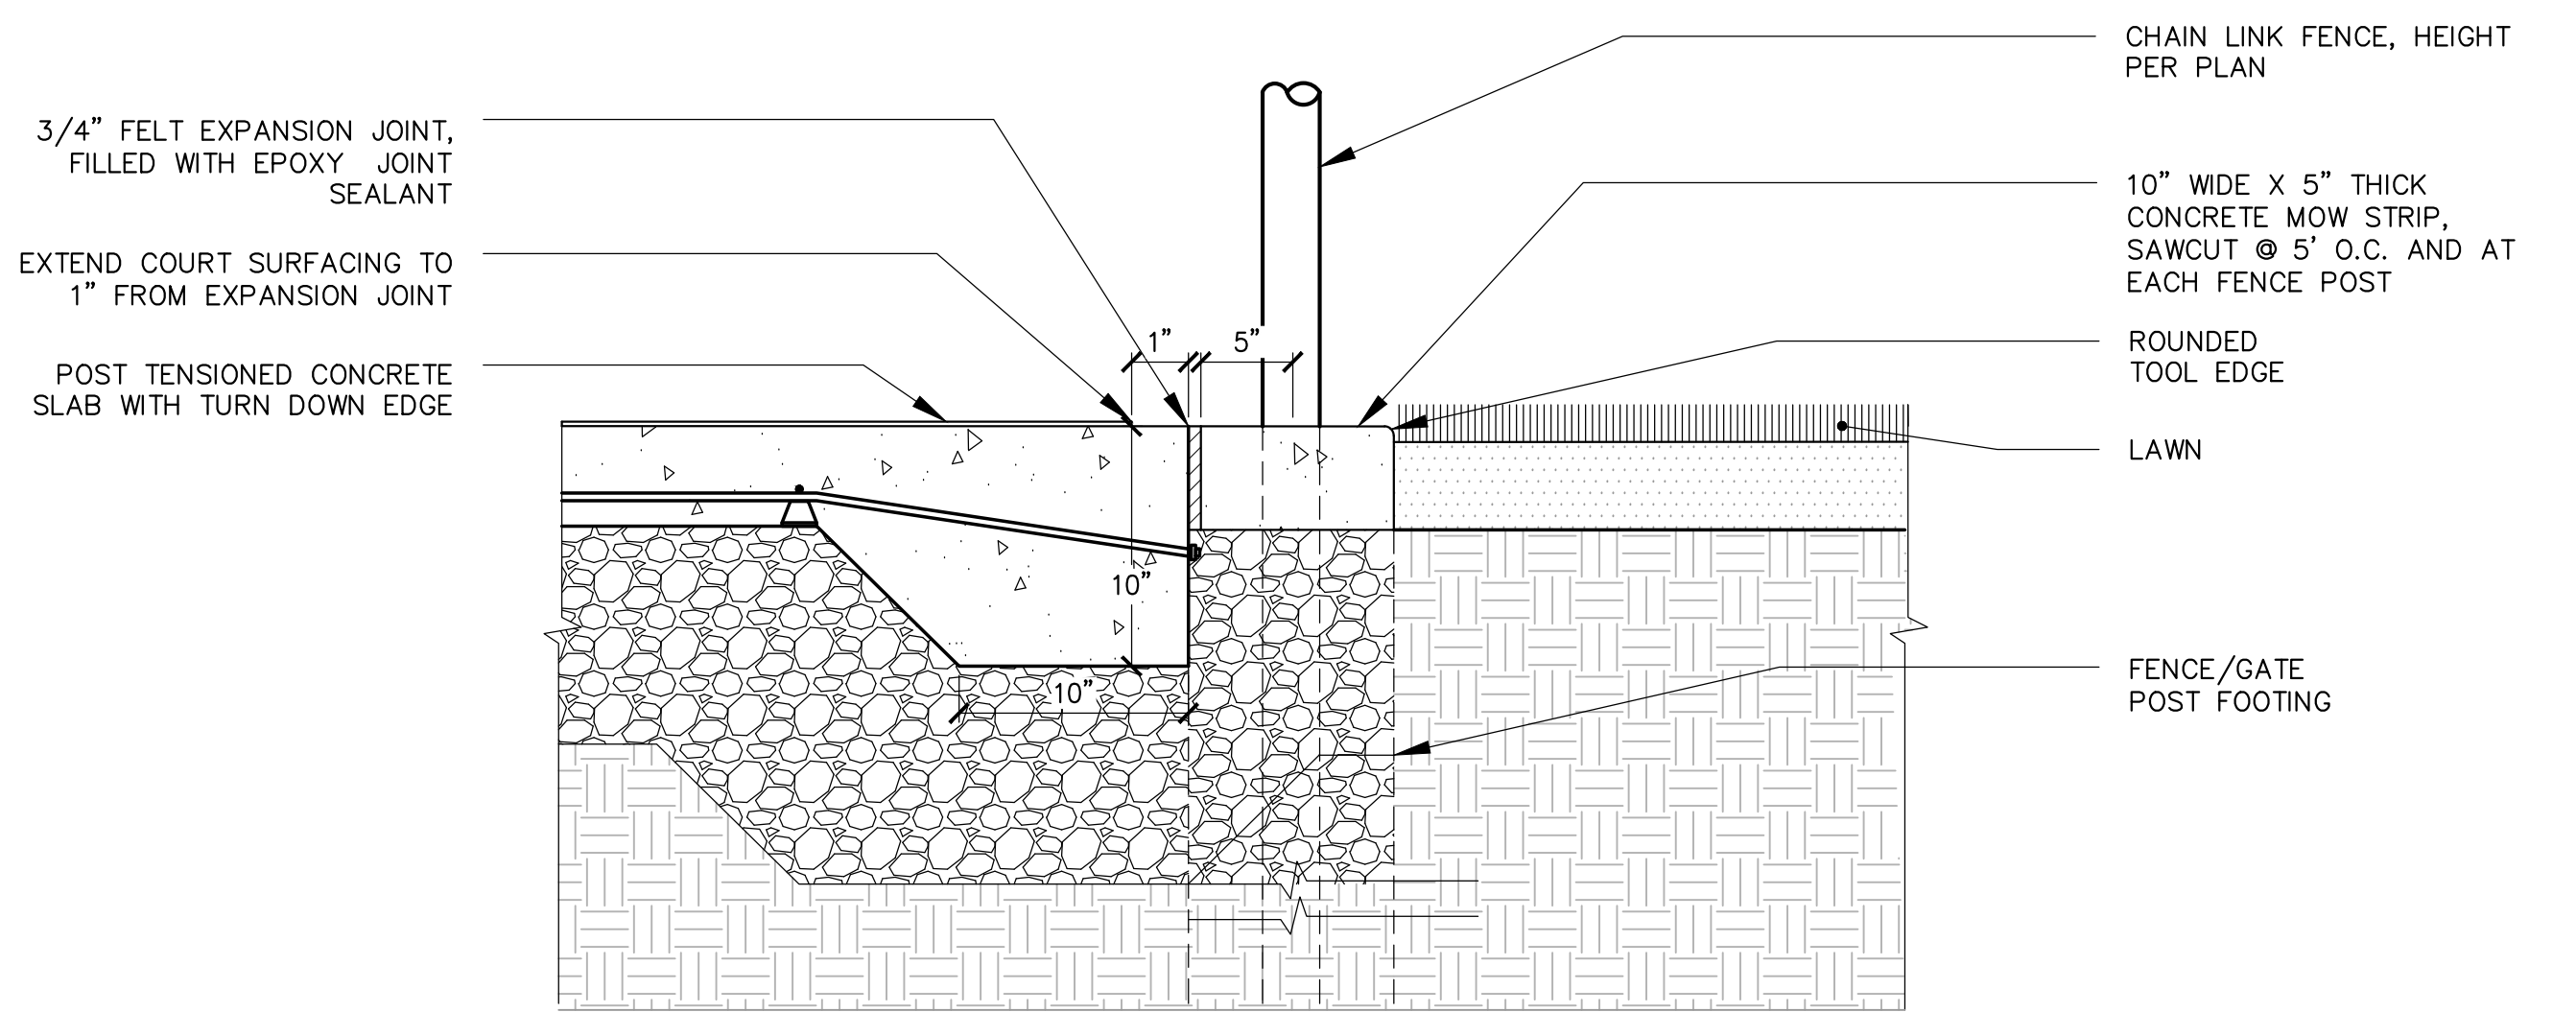


1 TENNIS COURT PERIMETER @ FENCE AND LAWN
SCALE:

2 TENNIS COURT PERIMETER @ FENCE AND TRENCH DRAIN
SCALE:

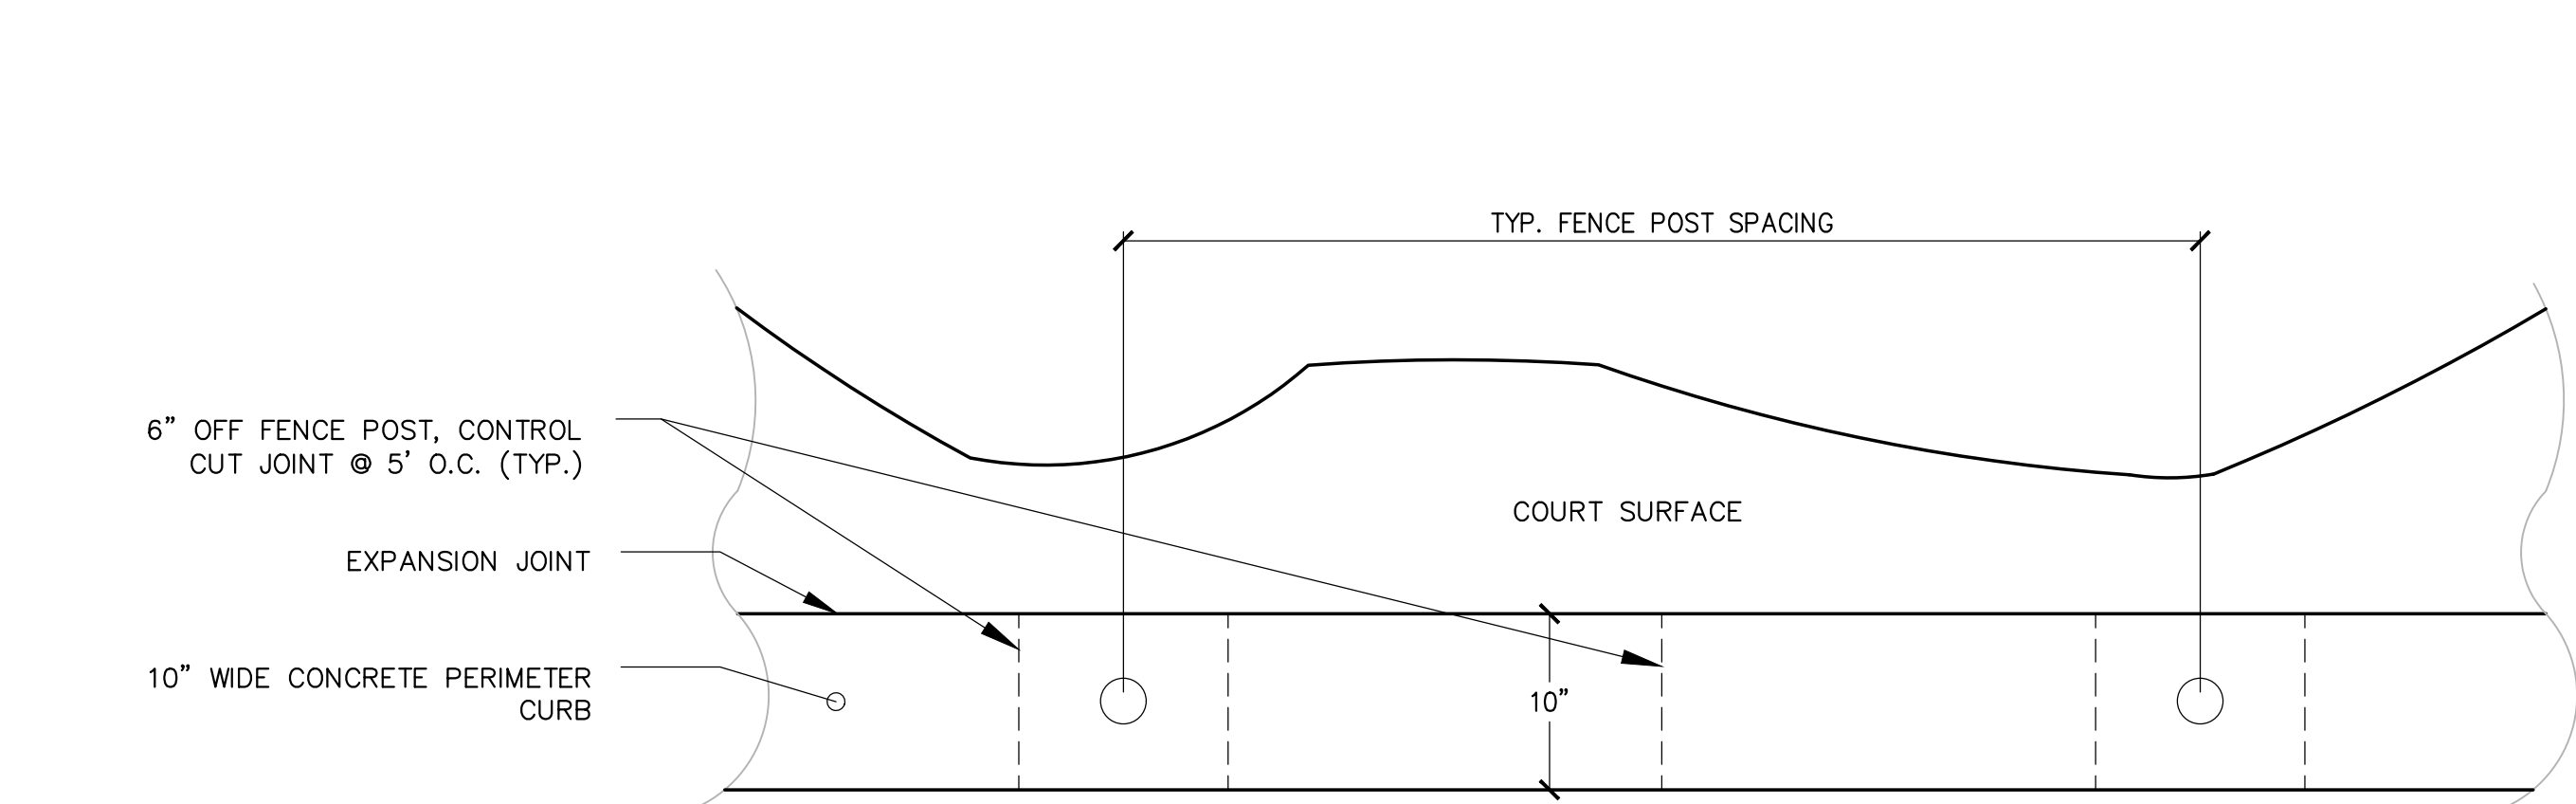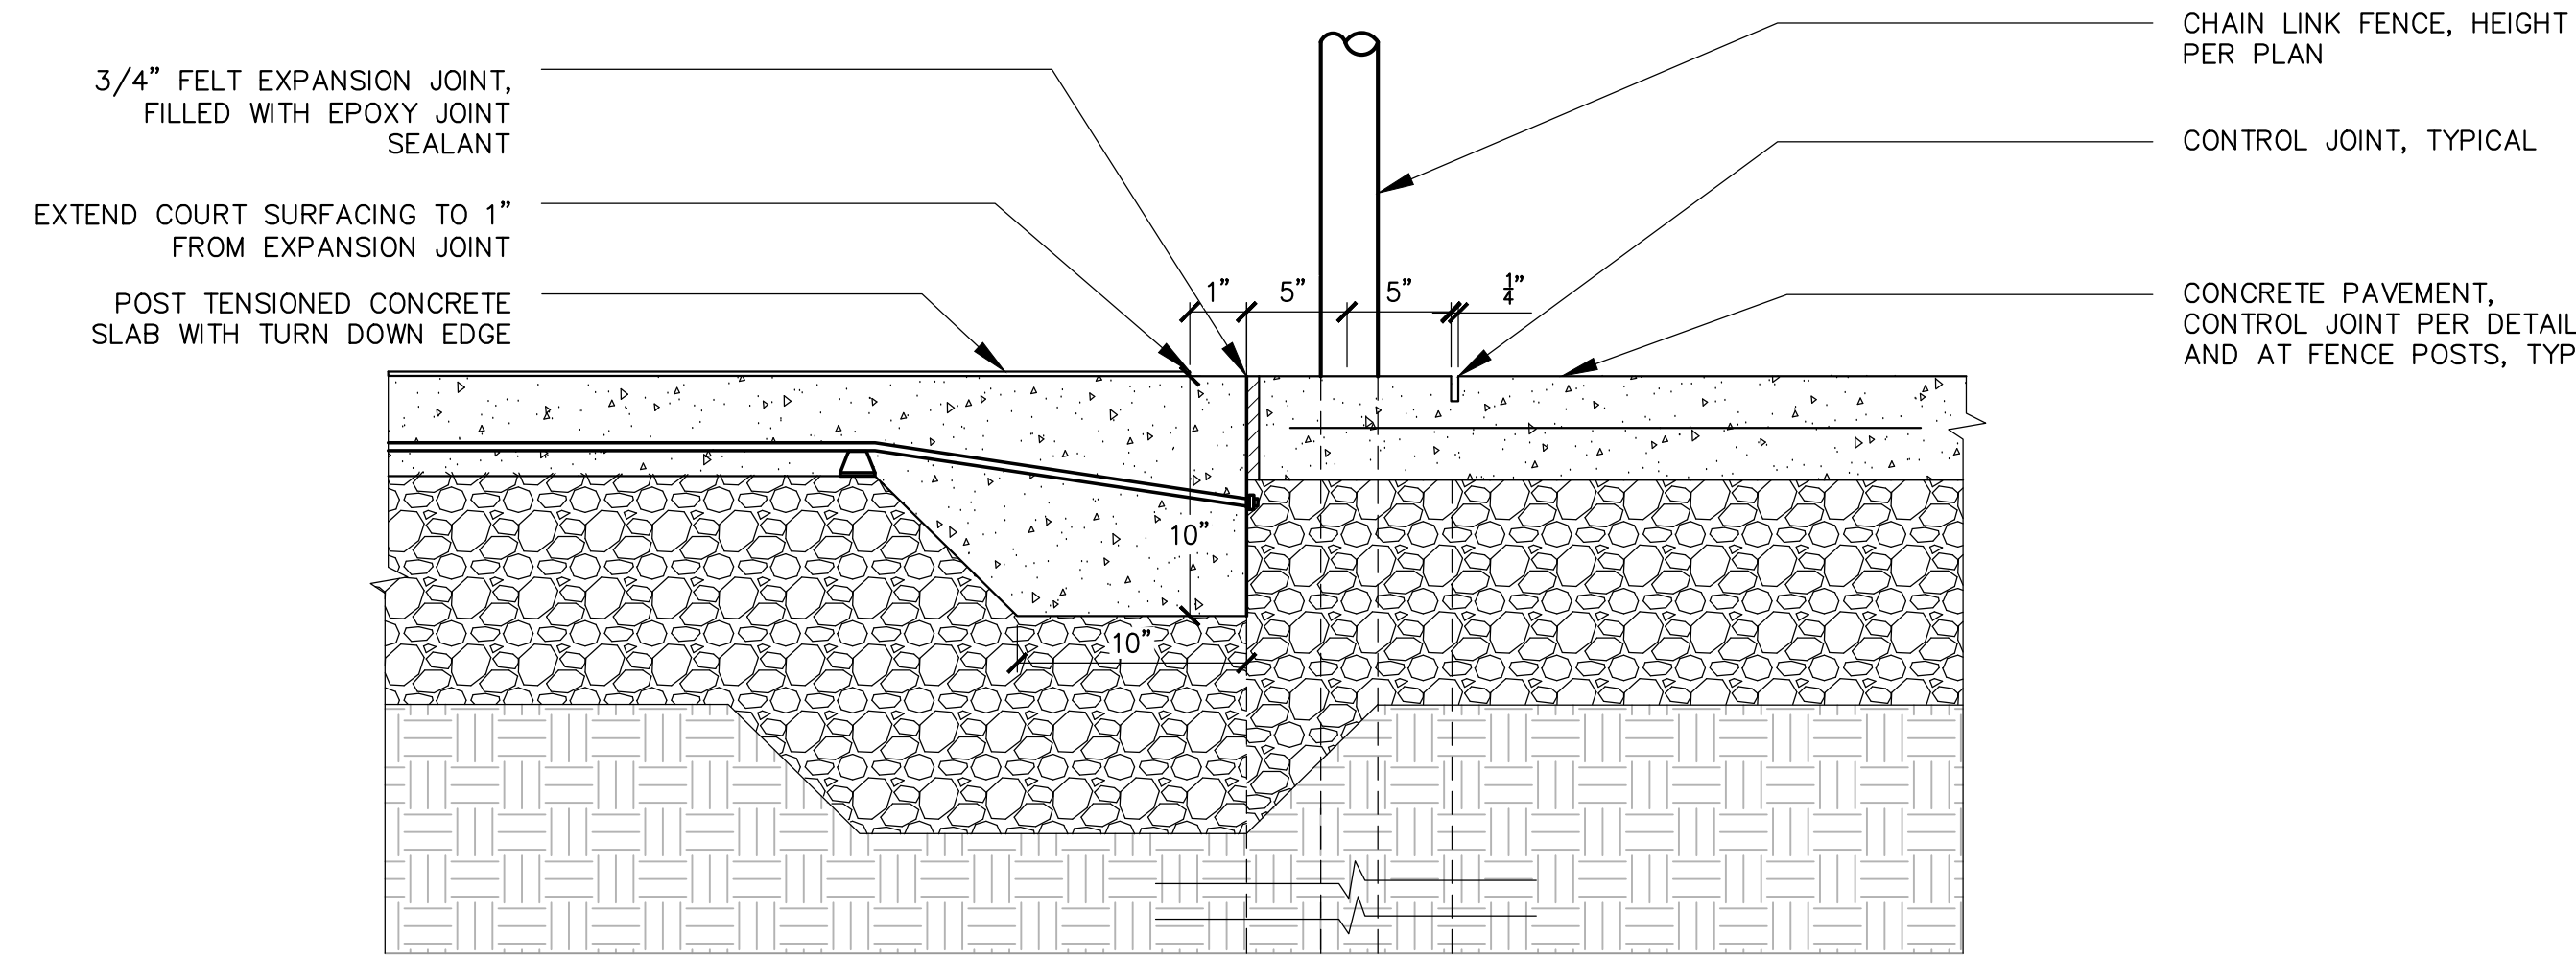

3 TENNIS COURT PERIMETER @ FENCE AND CONCRETE PAVEMENT
SCALE:

4 TENNIS COURT PERIMETER @ FENCE (PLAN VIEW)
SCALE:

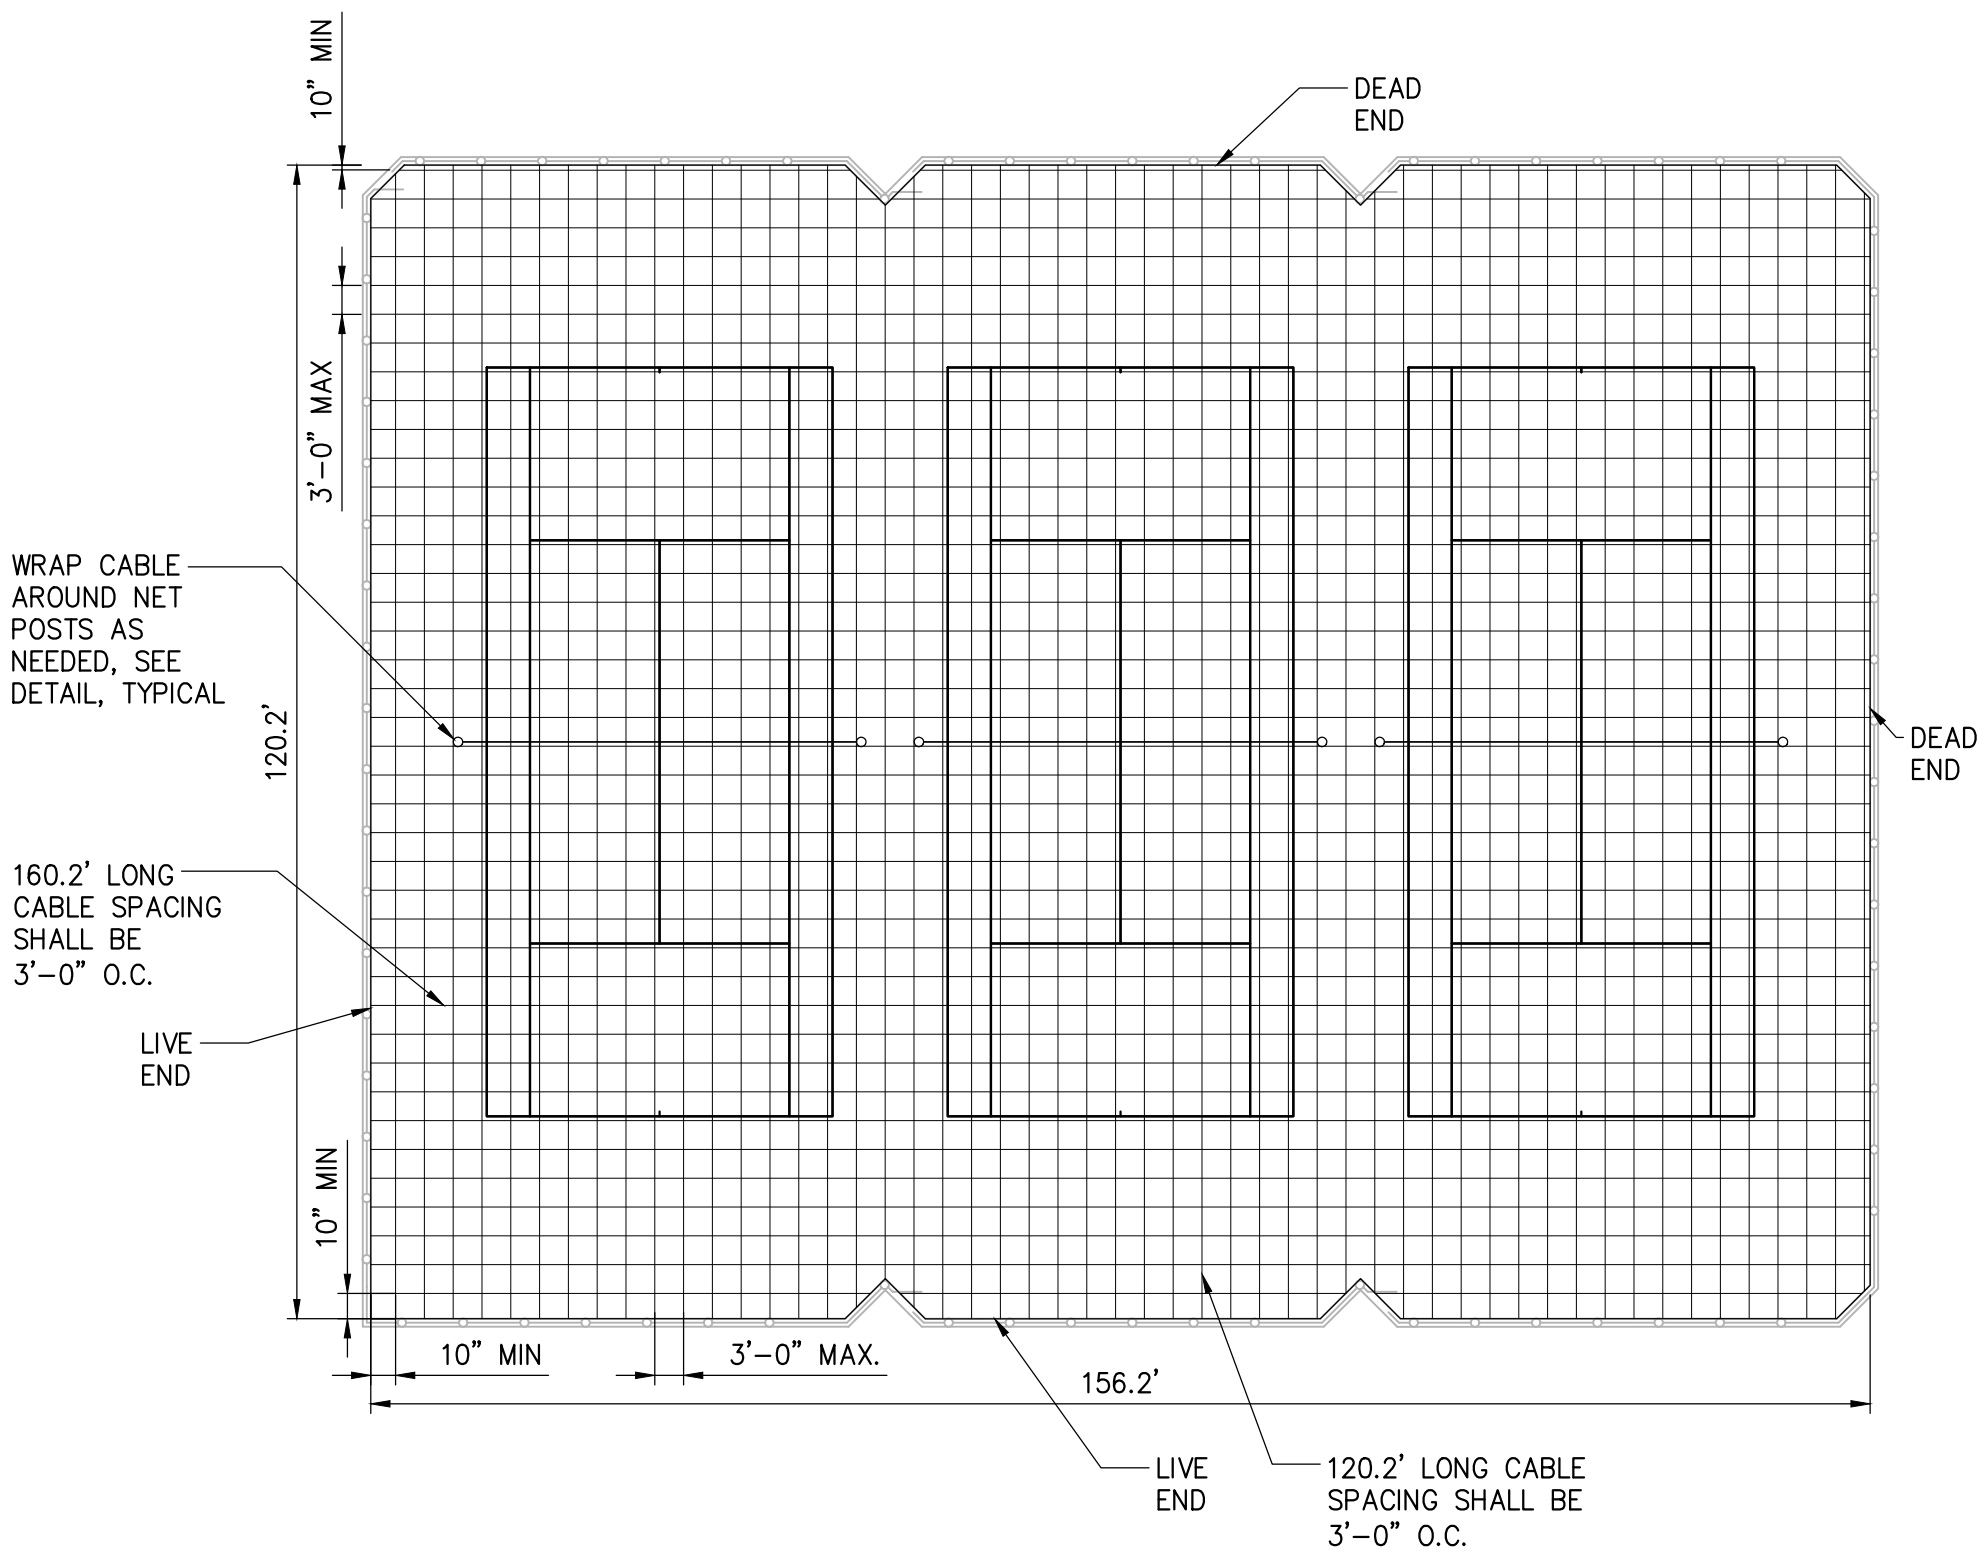

5 CABLE DESIGN
SCALE:

34 EVERGREEN RD,
CROMWELL, CT
06416

IT IS A VIOLATION OF LAW FOR ANY PERSON, UNLESS THEY ARE ACTING UNDER THE DIRECTION OF A LICENSED PROFESSIONAL ENGINEER, ARCHITECT, LANDSCAPE ARCHITECT OR LAND SURVEYOR, TO ALTER AN ITEM IN ANY WAY, IF AN ITEM BEARING THE STAMP OF A LICENSED PROFESSIONAL IS ALTERED, THE ALTERING ENGINEER, ARCHITECT, LANDSCAPE ARCHITECT OR LAND SURVEYOR SHALL STAMP THE DOCUMENT AND INCLUDE THE NOTATION "ALTERED BY" FOLLOWED BY THEIR SIGNATURE, THE DATE OF SUCH ALTERATION, AND A SPECIFIC DESCRIPTION OF THE ALTERATION.

CROMWELL HIGH SCHOOL
FIELD RENOVATION

No.	Submittal / Revision	App'd.	By	Date



SITE DETAILS

Designed By: JRP	Drawn By: CL	Checked By: MM
Issue Date: 08/30/23	Project No: 080066	Scale: AS SHOWN

Drawing No.:




C-610

1. METAL ROOFING:
 - 24 GAUGE
 - GALVALUME COATED
 - KYNAR 500 PAINTED
2. TRIM COLOR MATCHES ROOF
3. SEEPOLIGON.COM FOR COLOR OPTIONS

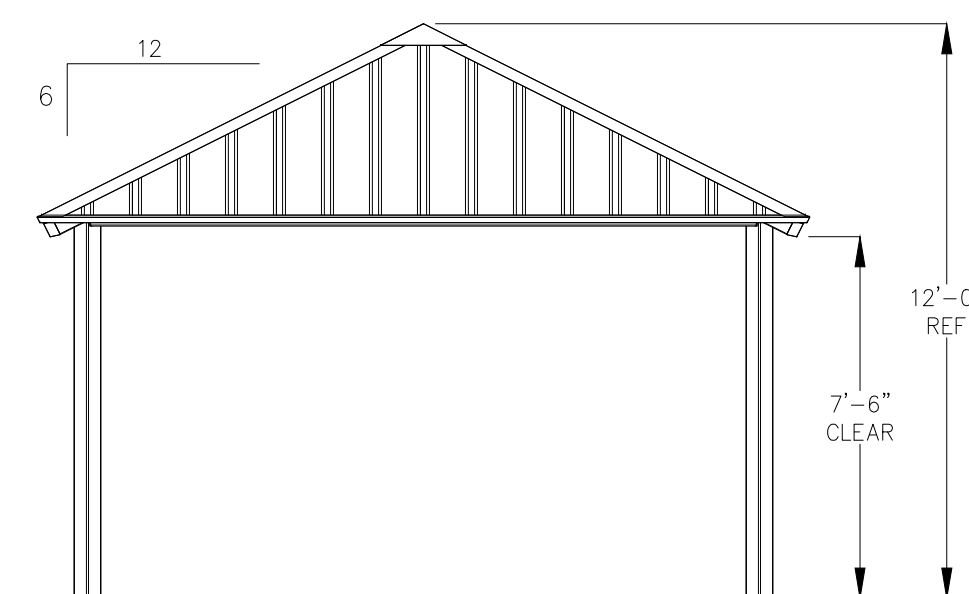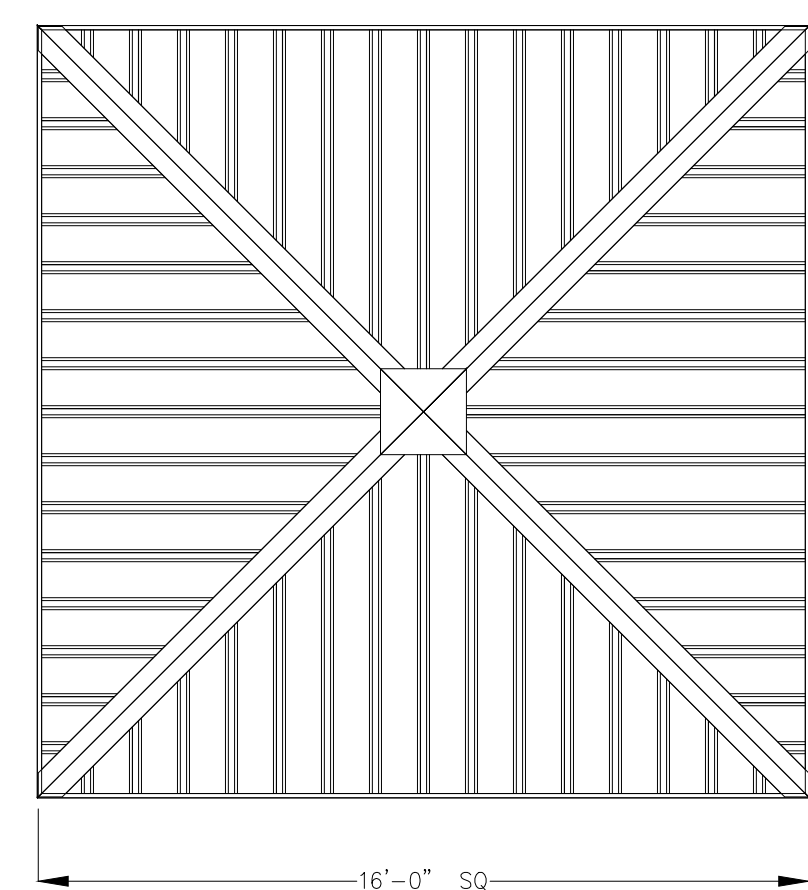


—FINISH GRADE.
MOUNTING VARIES
BASED ON ENGINEERING
REQUIREMENTS.
PAVILION MANUFACTURER SHALL
SUBMIT SEALED DRAWINGS BY A
LICENSED PROFESSIONAL.

—16' X 16' PAVILION WITH
METAL HIP ROOF BY POLIGON
OR APPROVED EQUAL

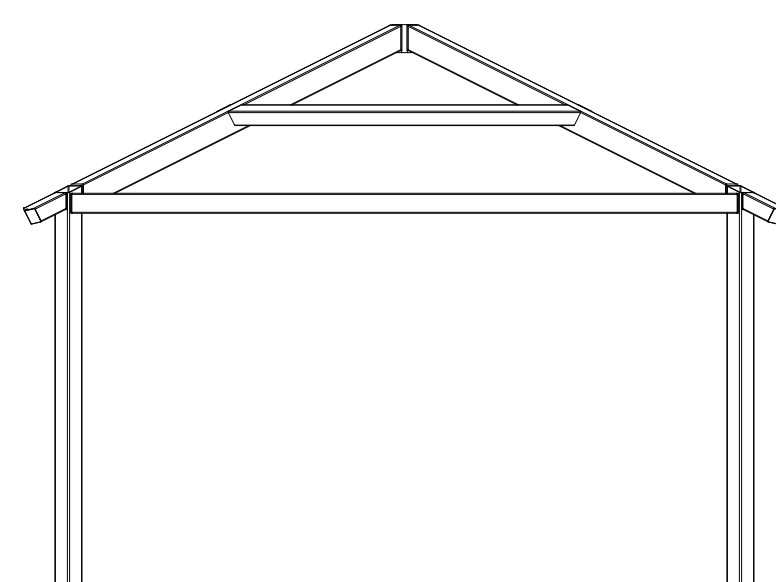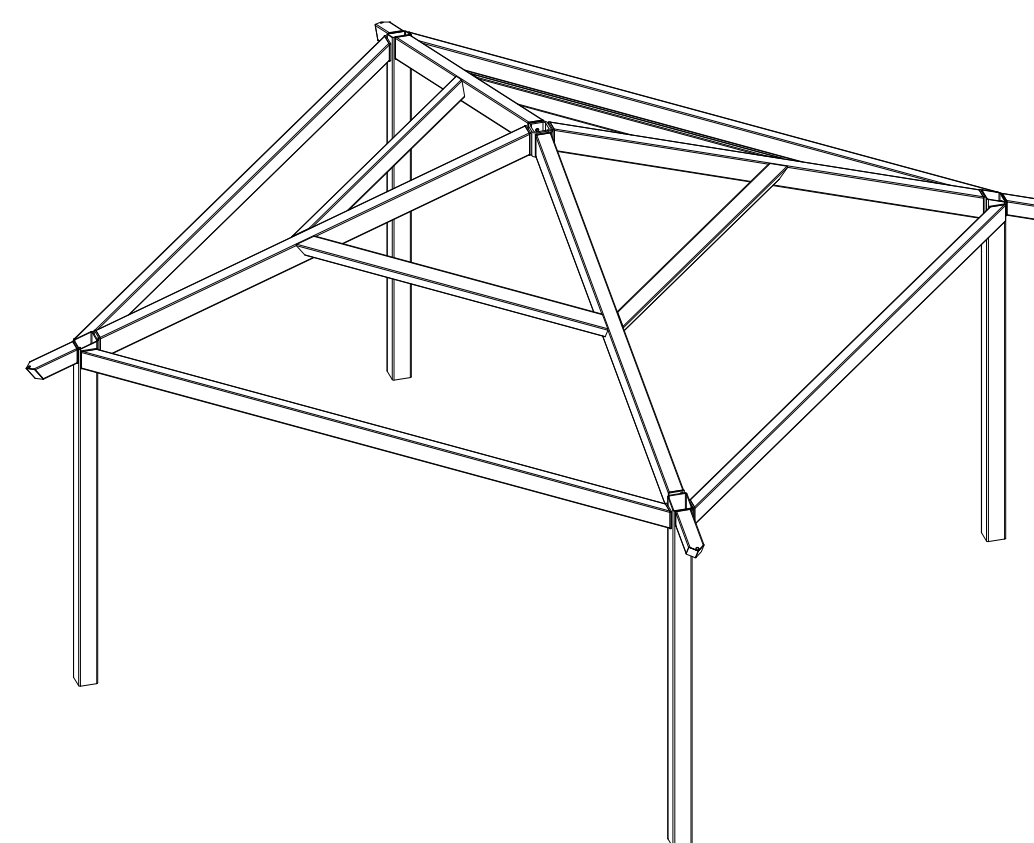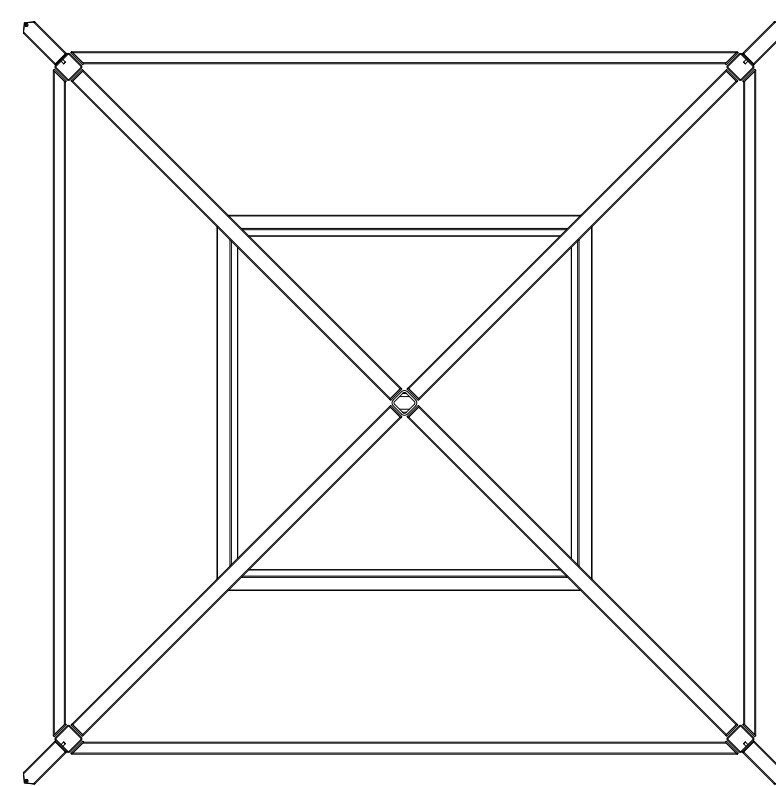

—FINISH GRADE.
MOUNTING VARIES
BASED ON ENGINEERING
REQUIREMENTS.

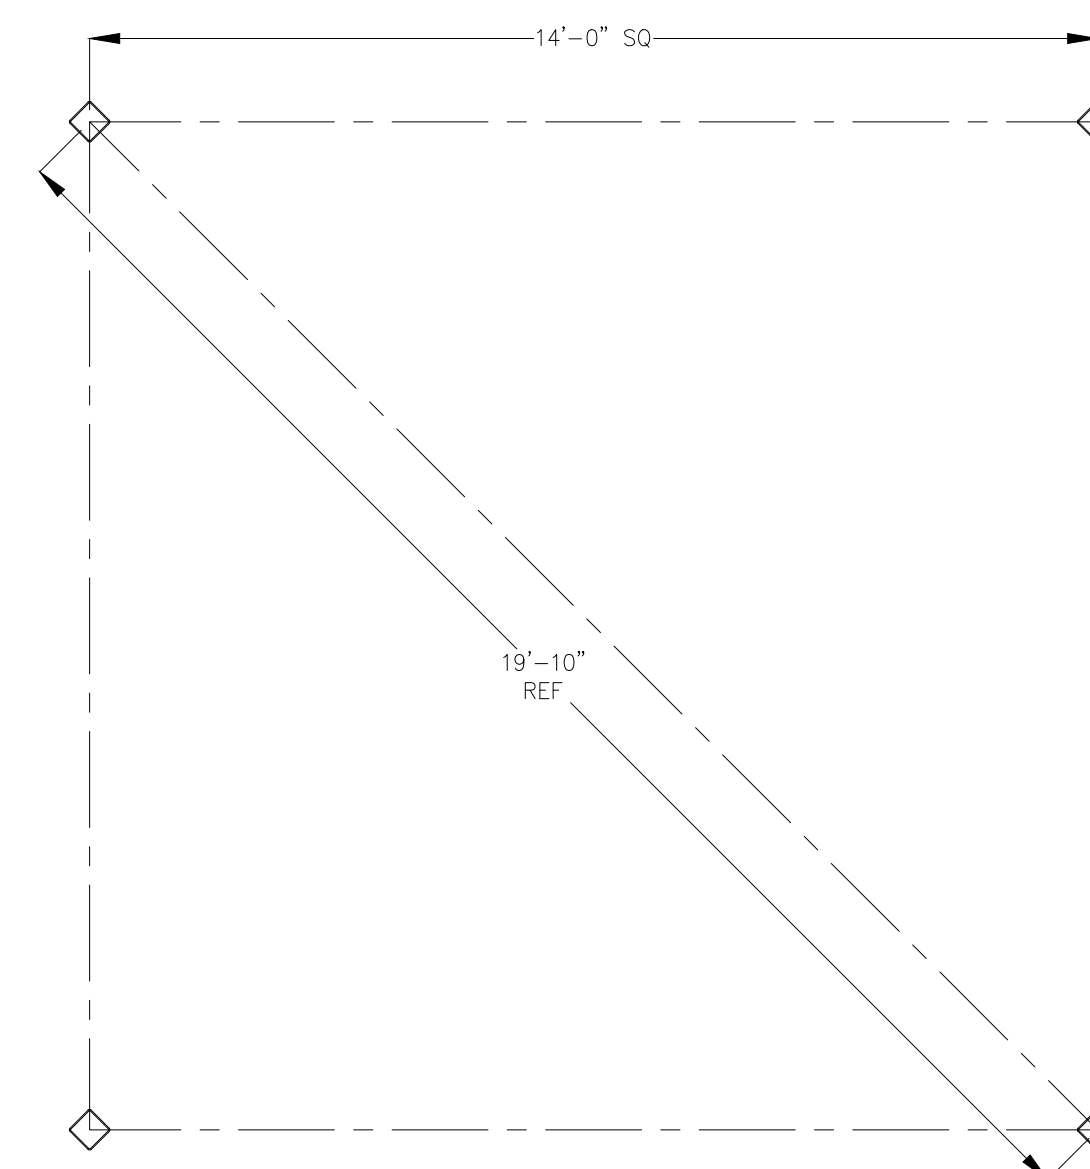

SCALE:

SCALE:







SCALE

SCALE

SCAL

SCAL

Central File: Update this text with Central file location
Saved: 11/14/2023 8:32:19 AM Current Local File: C:\Users\6454\OneDrive - CHA Consulting, Inc\Documents\08066- APC\23 - Central - Cromwell Support Building_M\Reson\DNSM.vrt

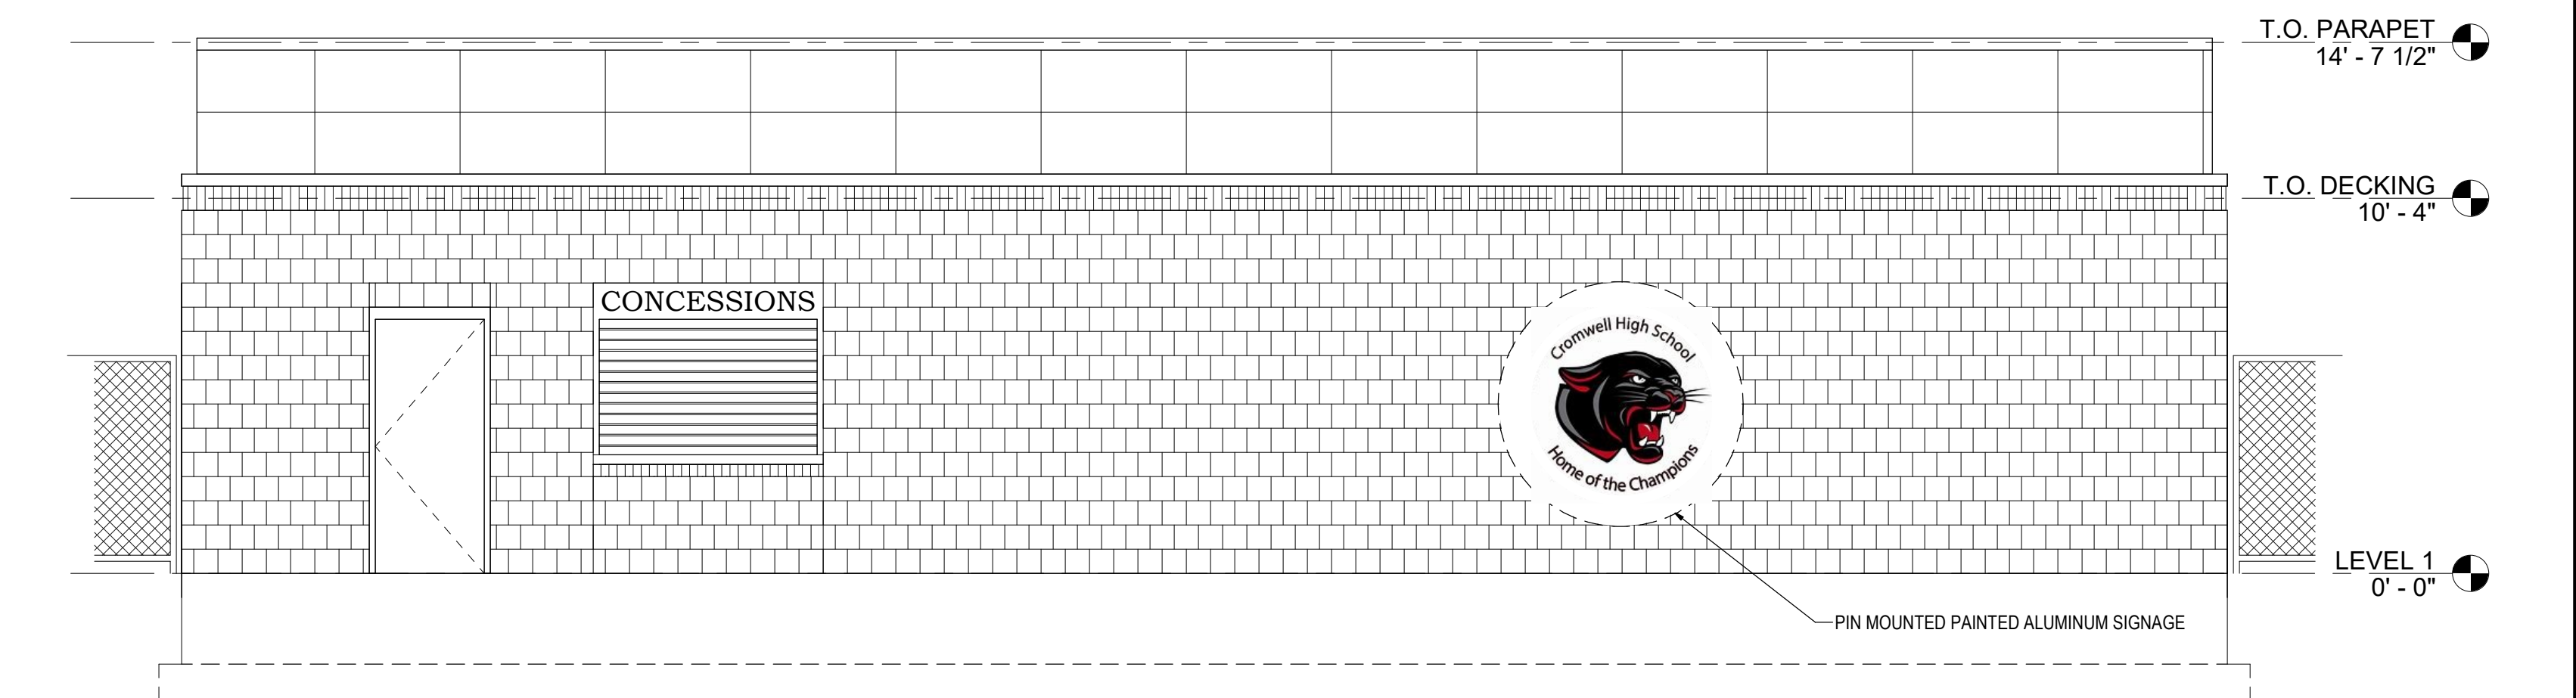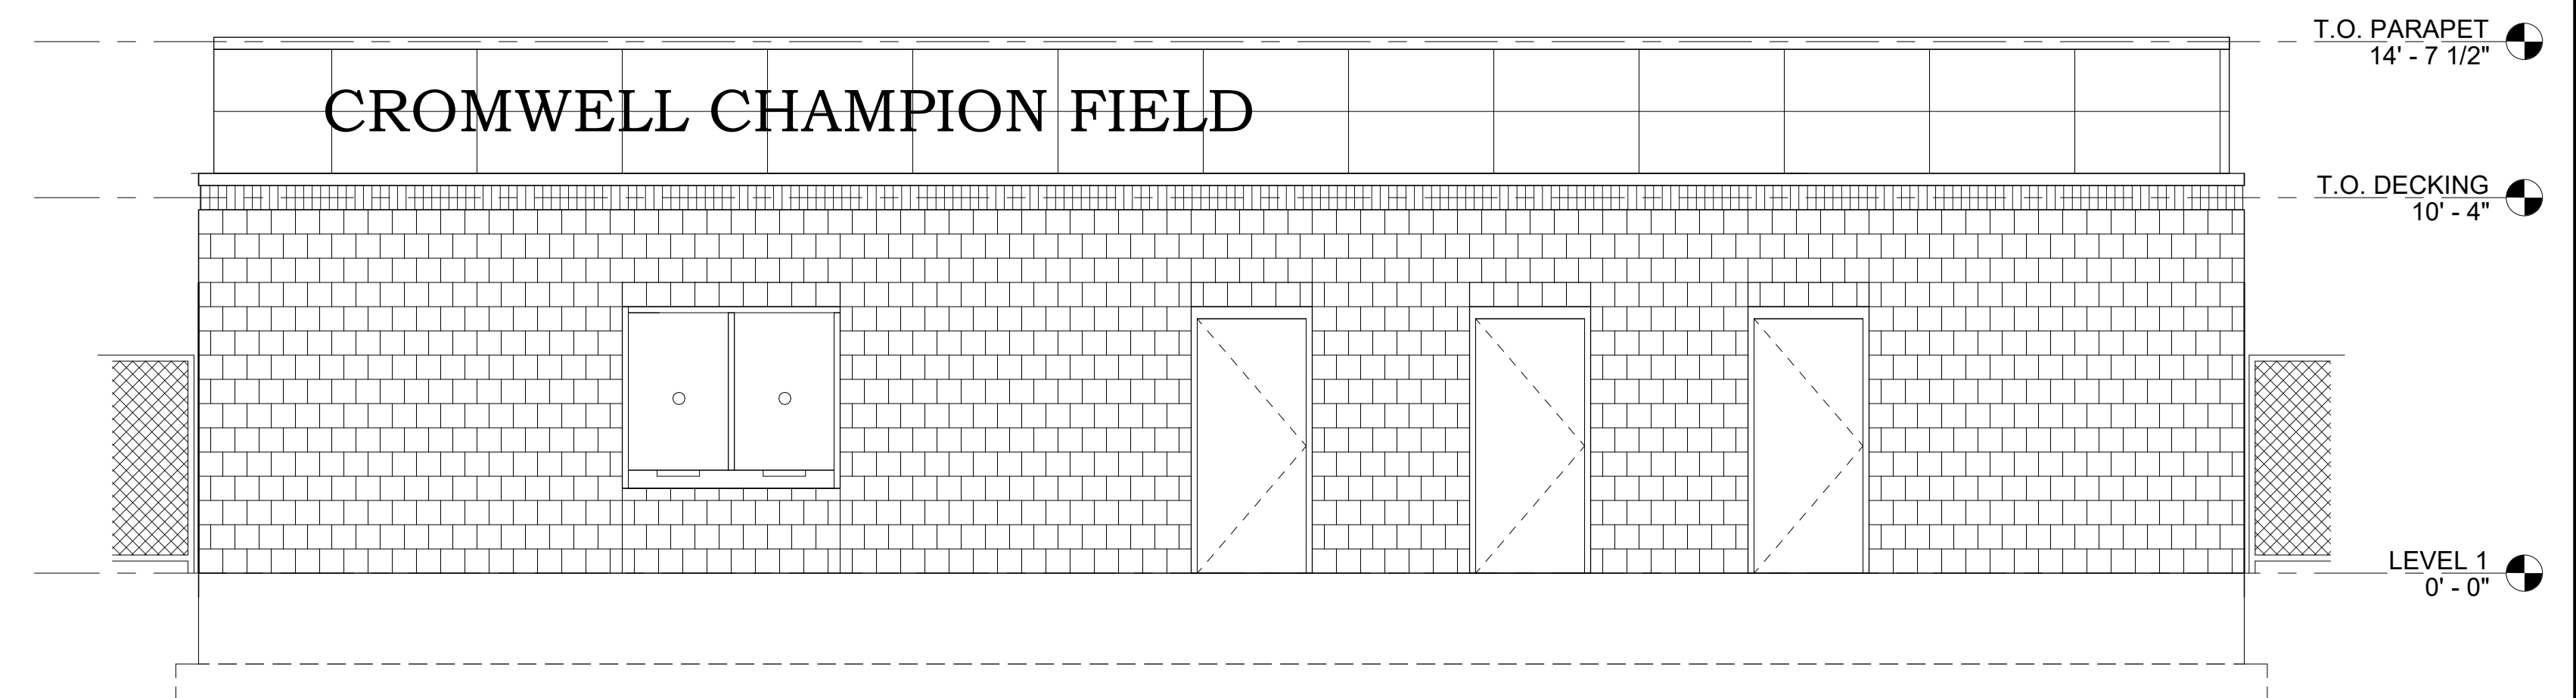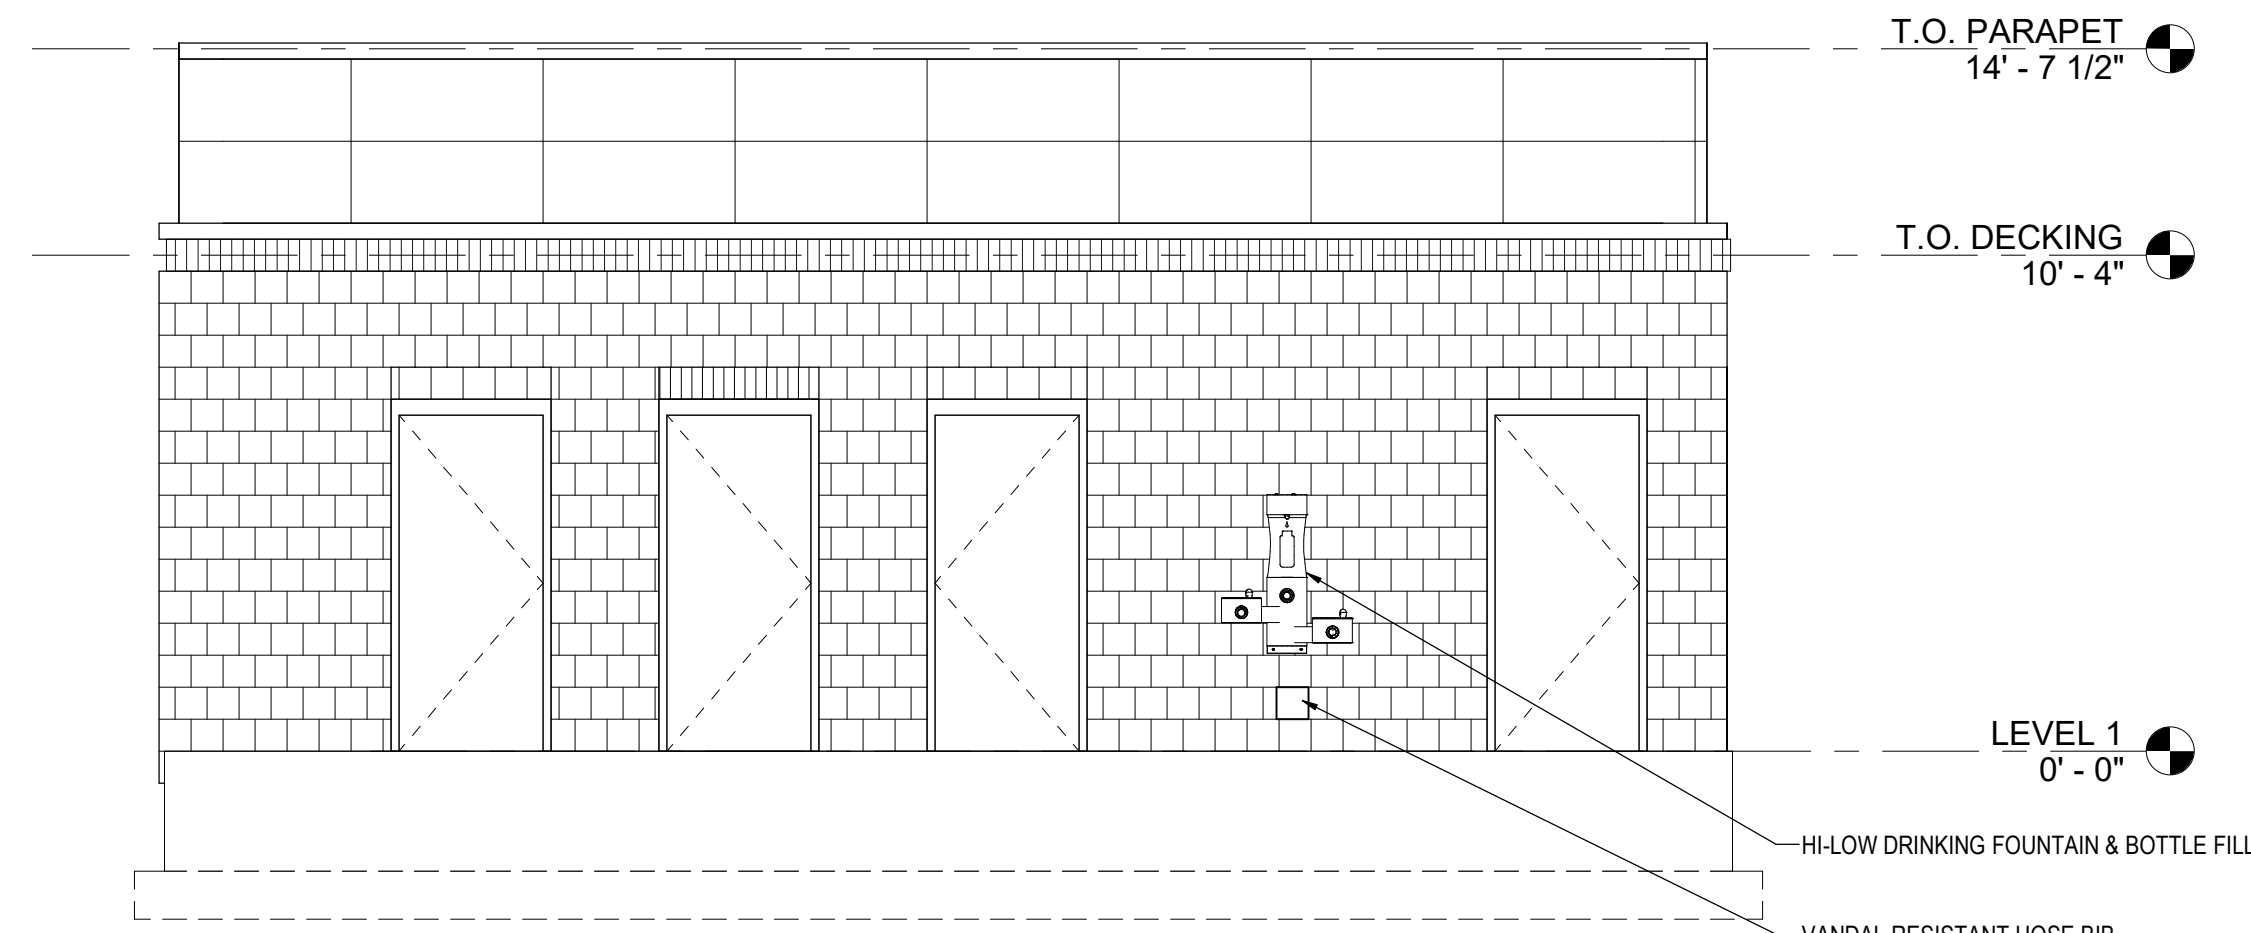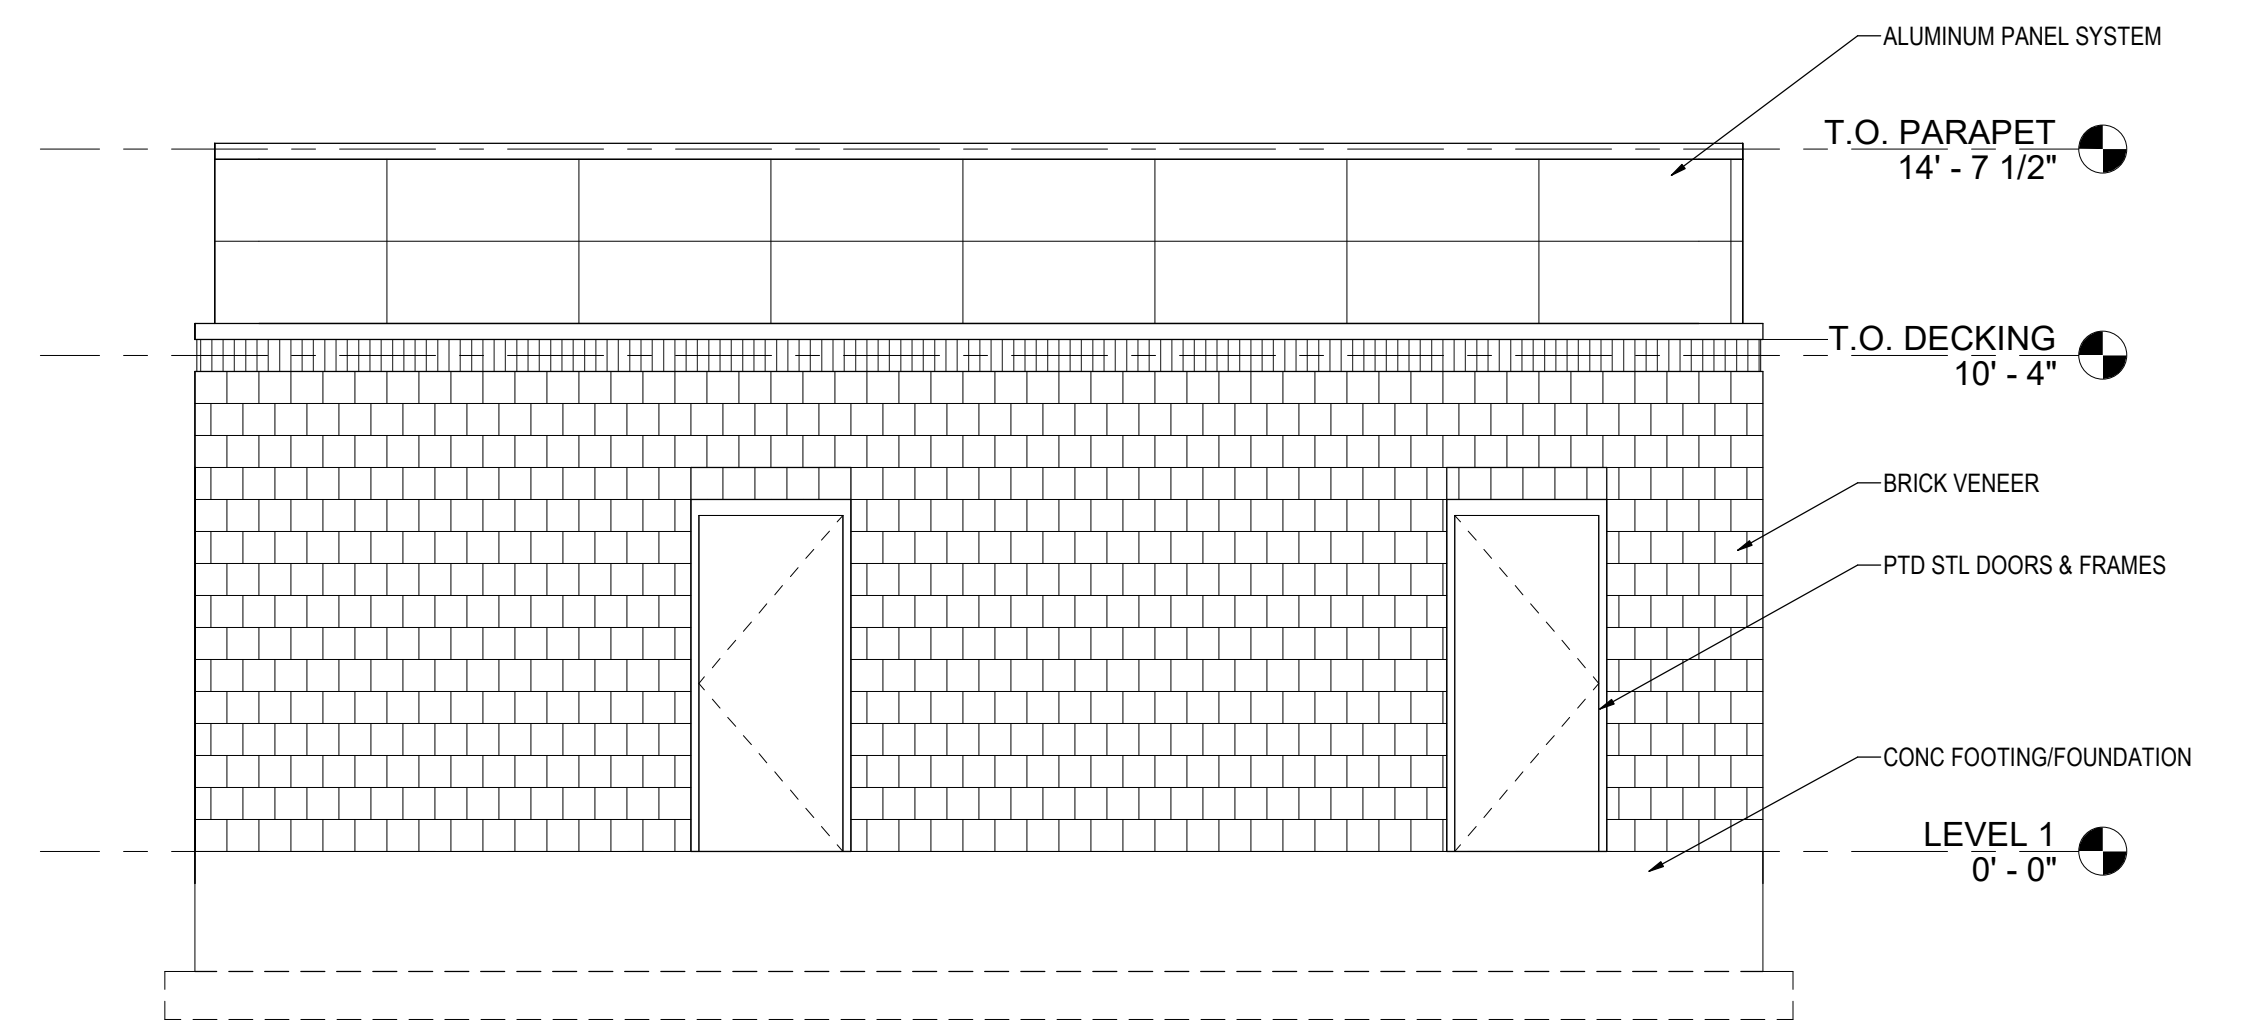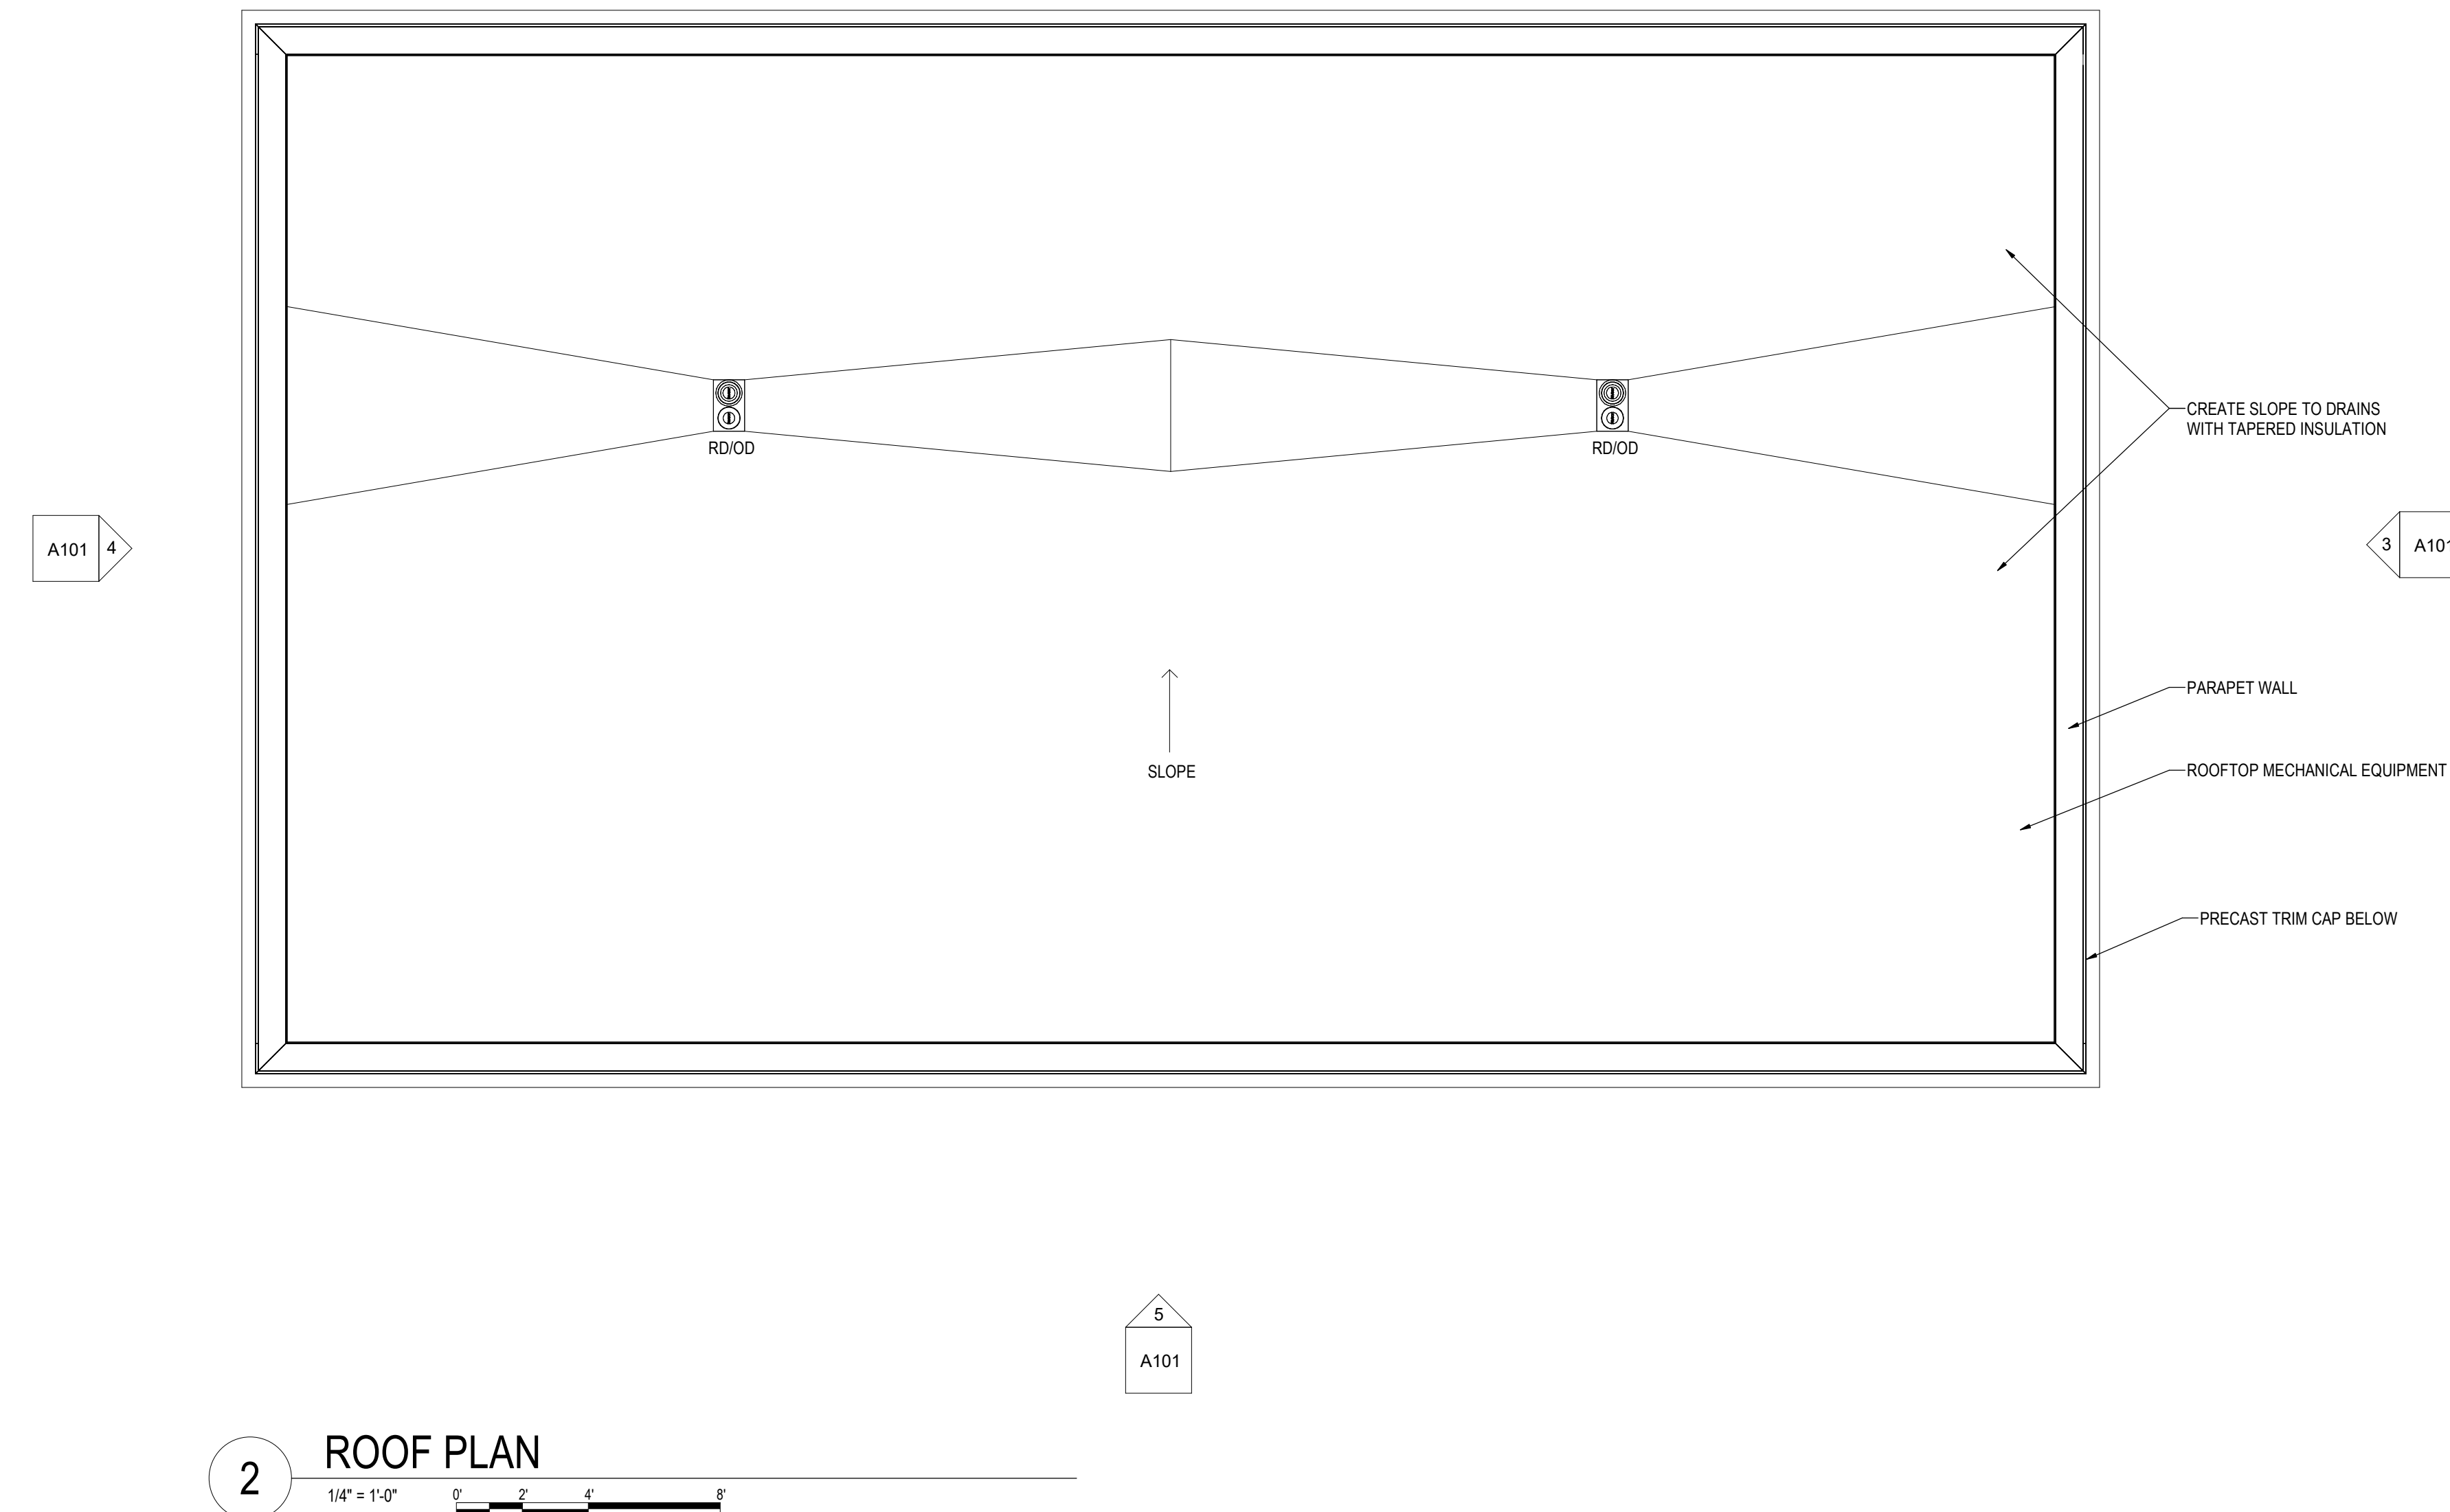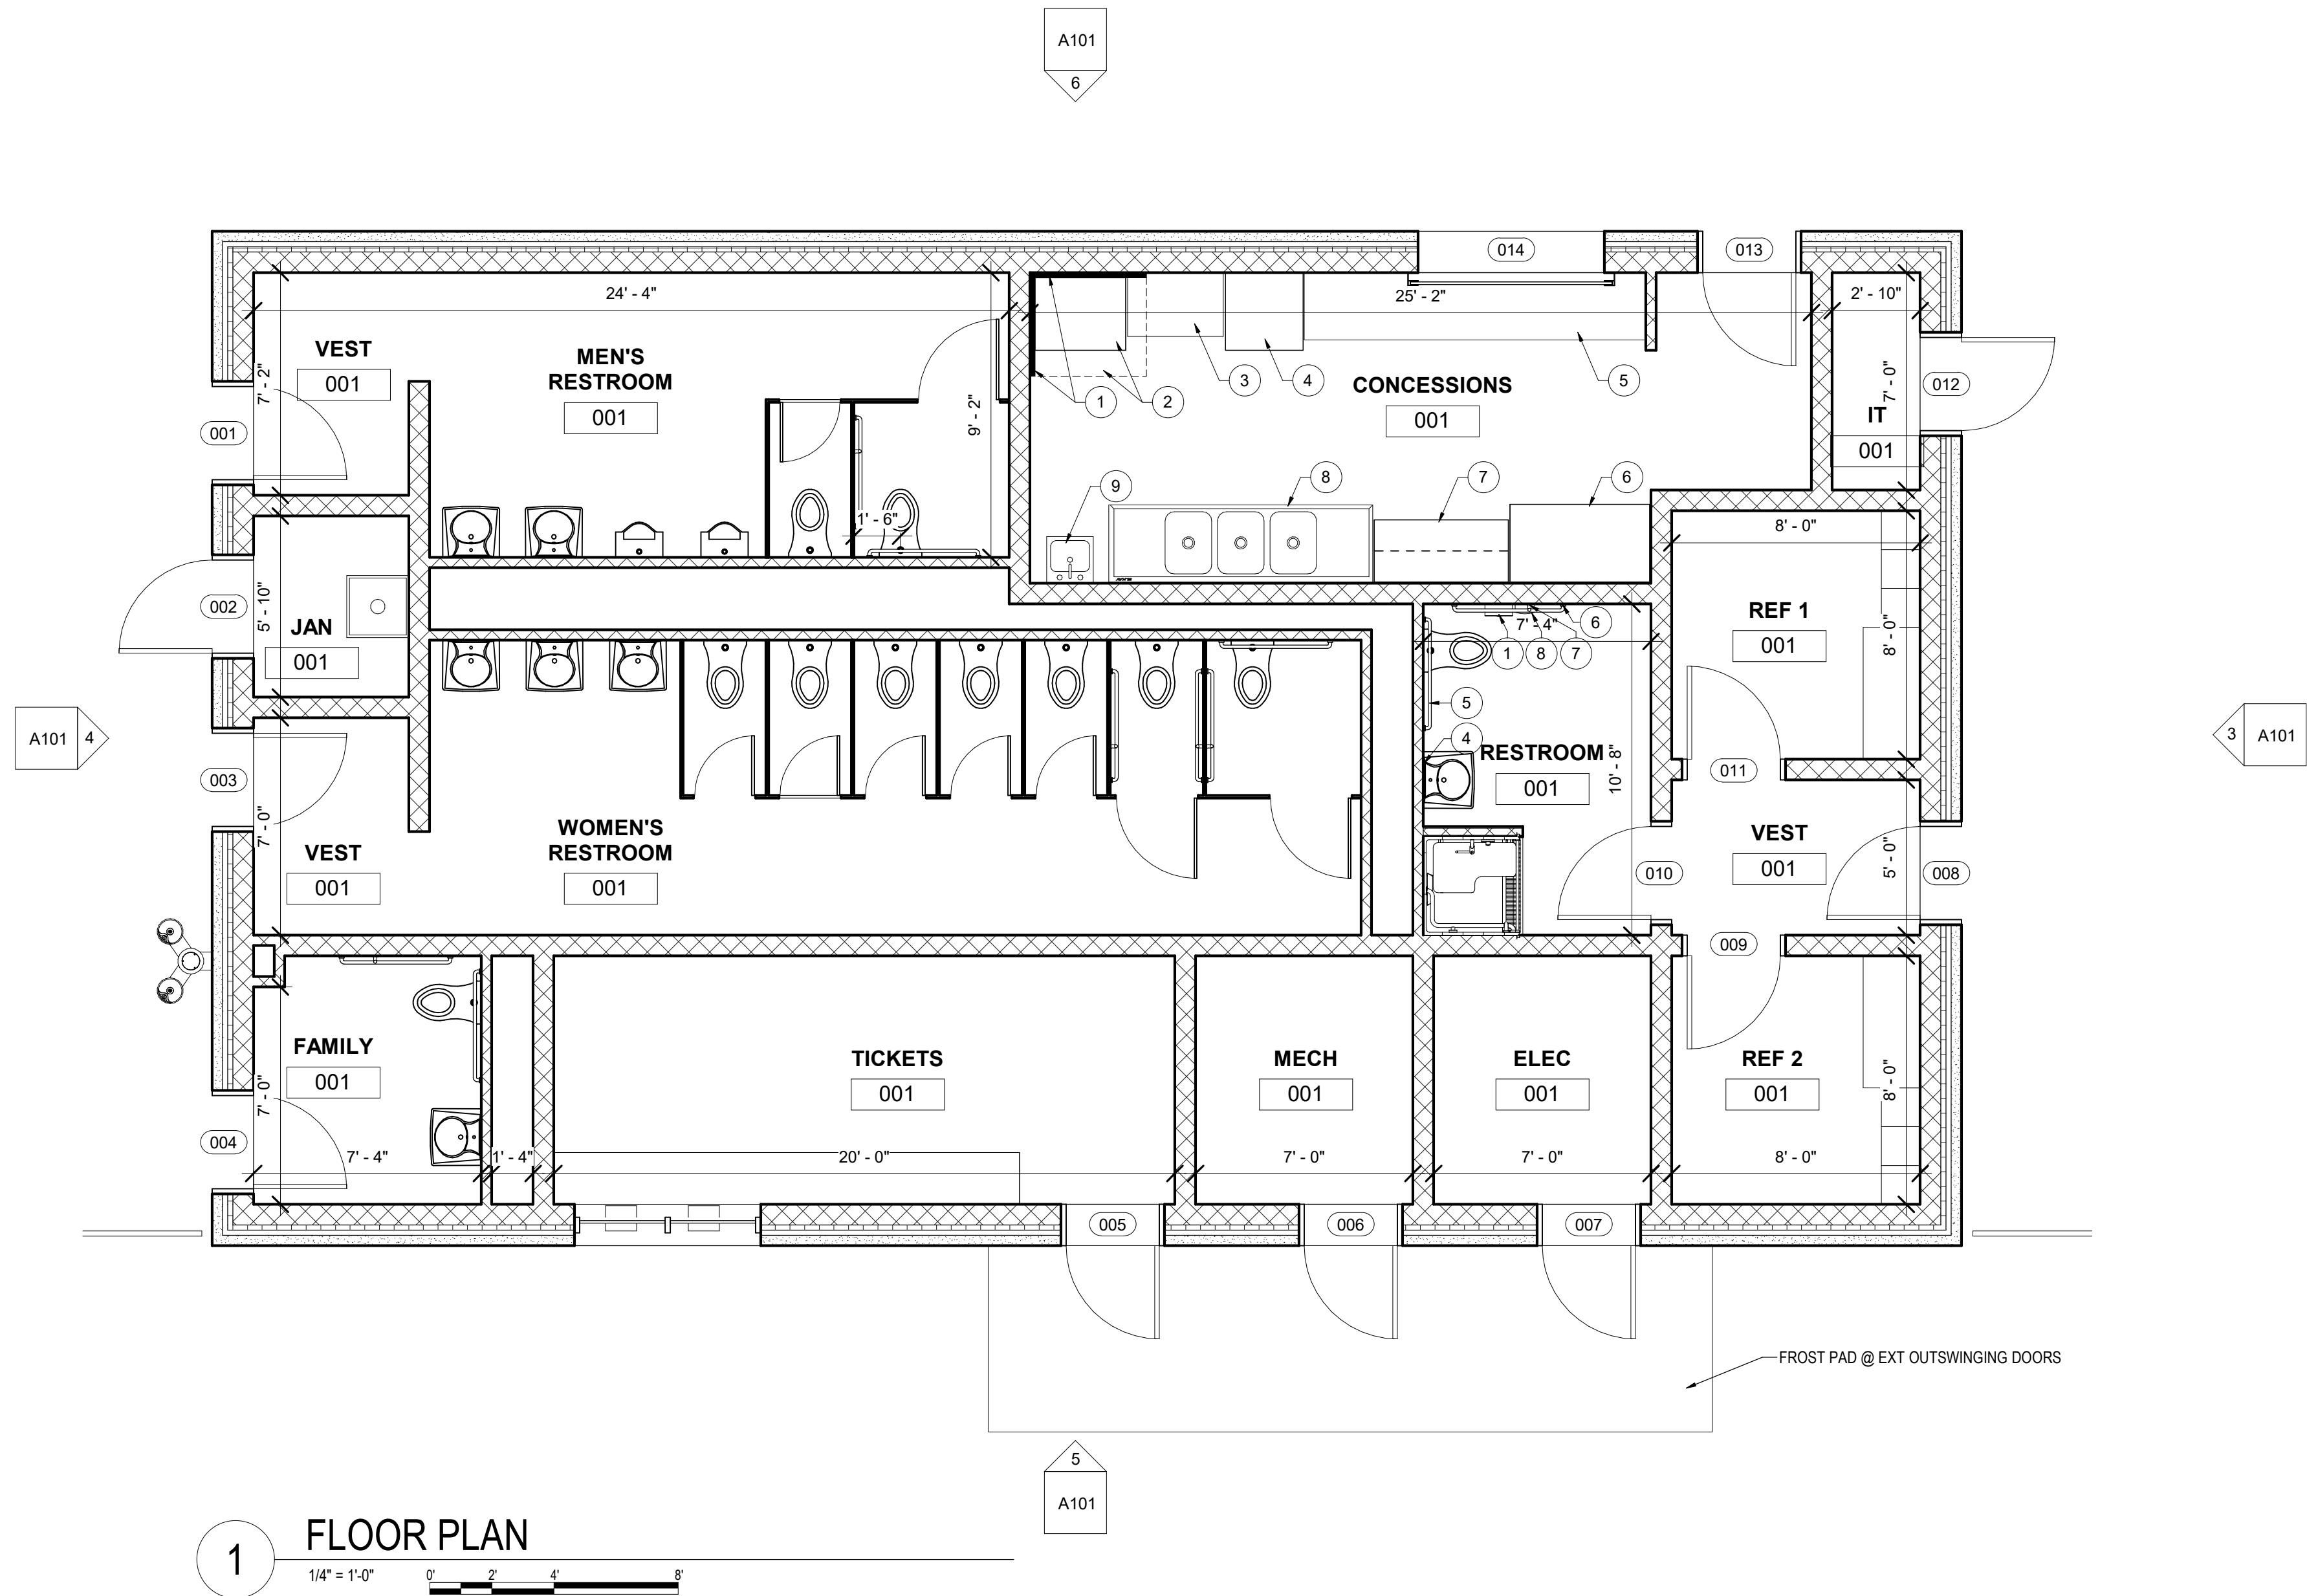

CROMWELL HIGH SCHOOL

34 EVERGREEN RD,
CROMWELL, CT 06416

**NOT FOR
CONSTRUCTION**

IT IS A VIOLATION OF LAW FOR ANY PERSON, UNLESS THEY ARE
ACTING UNDER THE DIRECTION OF A LICENSED PROFESSIONAL,
ENGINEER, ARCHITECT, LANDSCAPE ARCHITECT OR LAND
SURVEYOR TO SCALE OR ANY WAY, IF ANY TITLES OR THE
STAMP OF A LICENSED PROFESSIONAL IS ALTERED, THE ALTERED
DRAWING, ARCHITECT, LANDSCAPE ARCHITECT, OR LAND
SURVEYOR SHALL STAMP THE DOCUMENT AND INCLUDE THE
REVISION, ALTERED BY FOLLOWED BY THEIR SIGNATURE, THE
DATE OF SUCH ALTERATION AND A BRIEF DESCRIPTION
OF THE ALTERATION.

**CROMWELL HIGH
SCHOOL FIELD
RENOVATION**

No.	Submital / Revision	Rev'd	By	Date
-----	---------------------	-------	----	------

A	SITE PLAN REVIEW			11/14/23
---	------------------	--	--	----------

**FLOOR PLAN, ROOF PLAN
AND ELEVATIONS**

Designed By: KDL	Drawn By: VDR	Checked By: KDL
Issue Date: 11/14/23	Project No: 080066	Scale: AS SHOWN

Drawing No:

A101