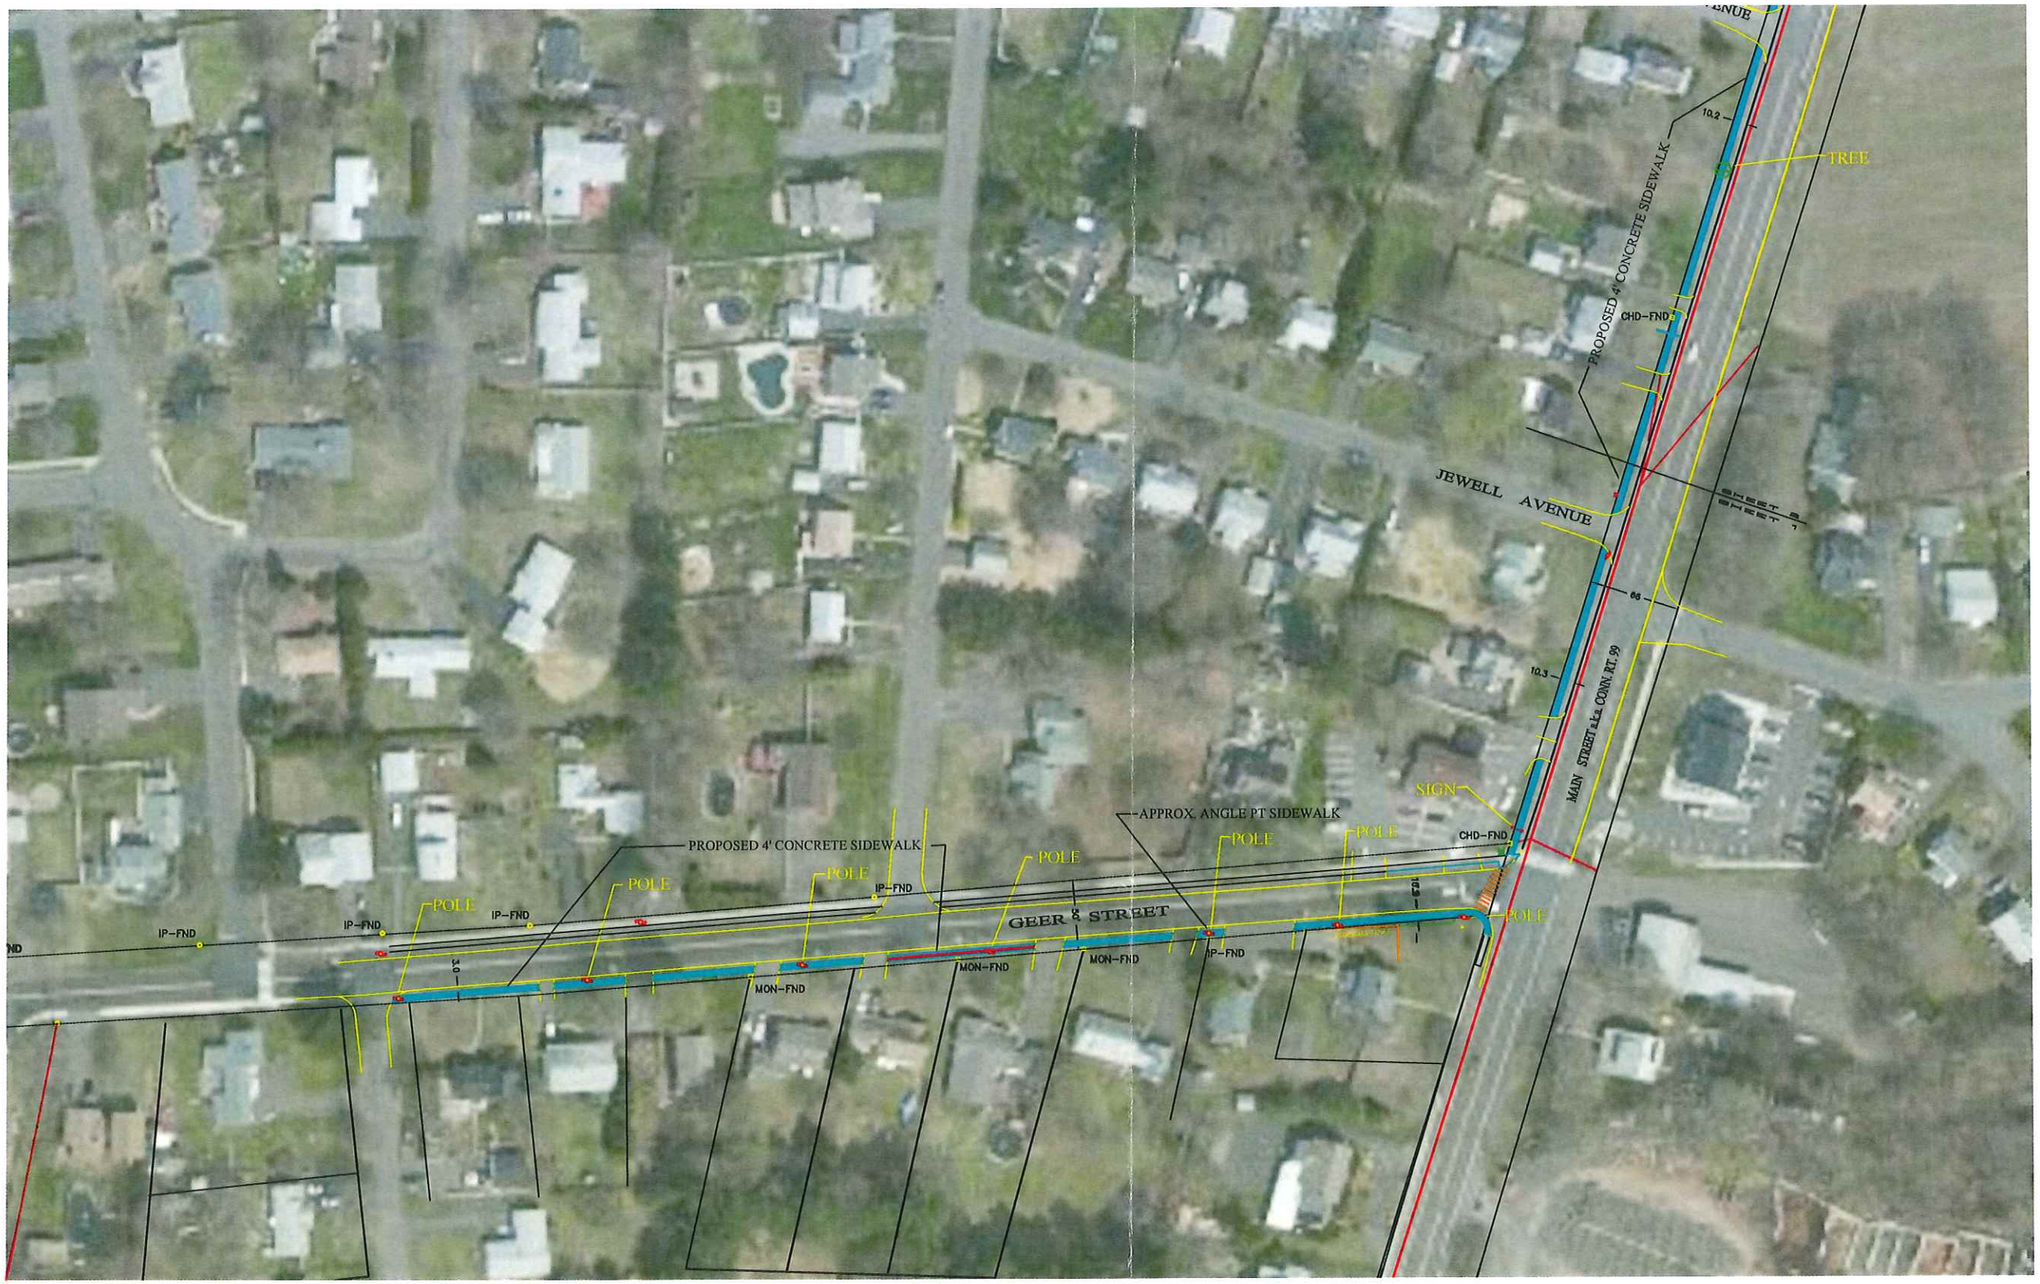


N

CONCEPTUAL PLAN
PROPOSED SIDEWALK
GEER ST. & MAIN ST.

NATHANIEL WHITE BLDG
41 WEST STREET
CROMWELL CONN.

DEPARTMENT OF PUBLIC WORKS

Nathaniel White Building
41 West Street
Cromwell, Connecticut 06416-0189
(860) 632-3420

No.	Date	Description
		Revisions

Scale: 1"=50'
Project:
Drawn By:
Checked By:

Date: MARCH 2018

Sheet: 1 of 4



No.	Date	Description
		Revisions

Scale: 1"=50'
Project:
Drawn By:
Checked By:

CONCEPTUAL PLAN
PROPOSED SIDEWALK
GEER ST. & MAIN ST.

NATHANIEL WHITE BLDG
41 WEST STREET
CROMWELL CONN.

DEPARTMENT OF PUBLIC WORKS
Nathaniel White Building
41 West Street
Cromwell, Connecticut 06416-0189
(860) 632-3420

Date: MARCH 2016

Sheet: 2 of 4



No.	Date	Description
		Revisions

Scale: 1"=50'
Project:
Drawn By:
Checked By:

CONCEPTUAL PLAN
PROPOSED SIDEWALK
GEER ST. & MAIN ST.

NATHANIEL WHITE BLDG
41 WEST STREET
CROMWELL CONN.

DEPARTMENT OF
PUBLIC WORKS
Nathaniel White Building
41 West Street
Cromwell, Connecticut 06416-0189
(860) 632-3420

Date: MARCH 2018

Sheet: 3 of 4



N

No.	Date	Description
		Revisions

Scale: 1"=50'
Project:
Drawn By:
Checked By:

CONCEPTUAL PLAN
PROPOSED SIDEWALK
GEER ST. & MAIN ST.

NATHANIEL WHITE BLDG
41 WEST STREET
CROMWELL CONN.

DEPARTMENT OF PUBLIC WORKS
Nathaniel White Building
41 West Street
Cromwell, Connecticut 06416-0189
(860) 632-3420

Date: MARCH 2018

Sheet: 4 of 4