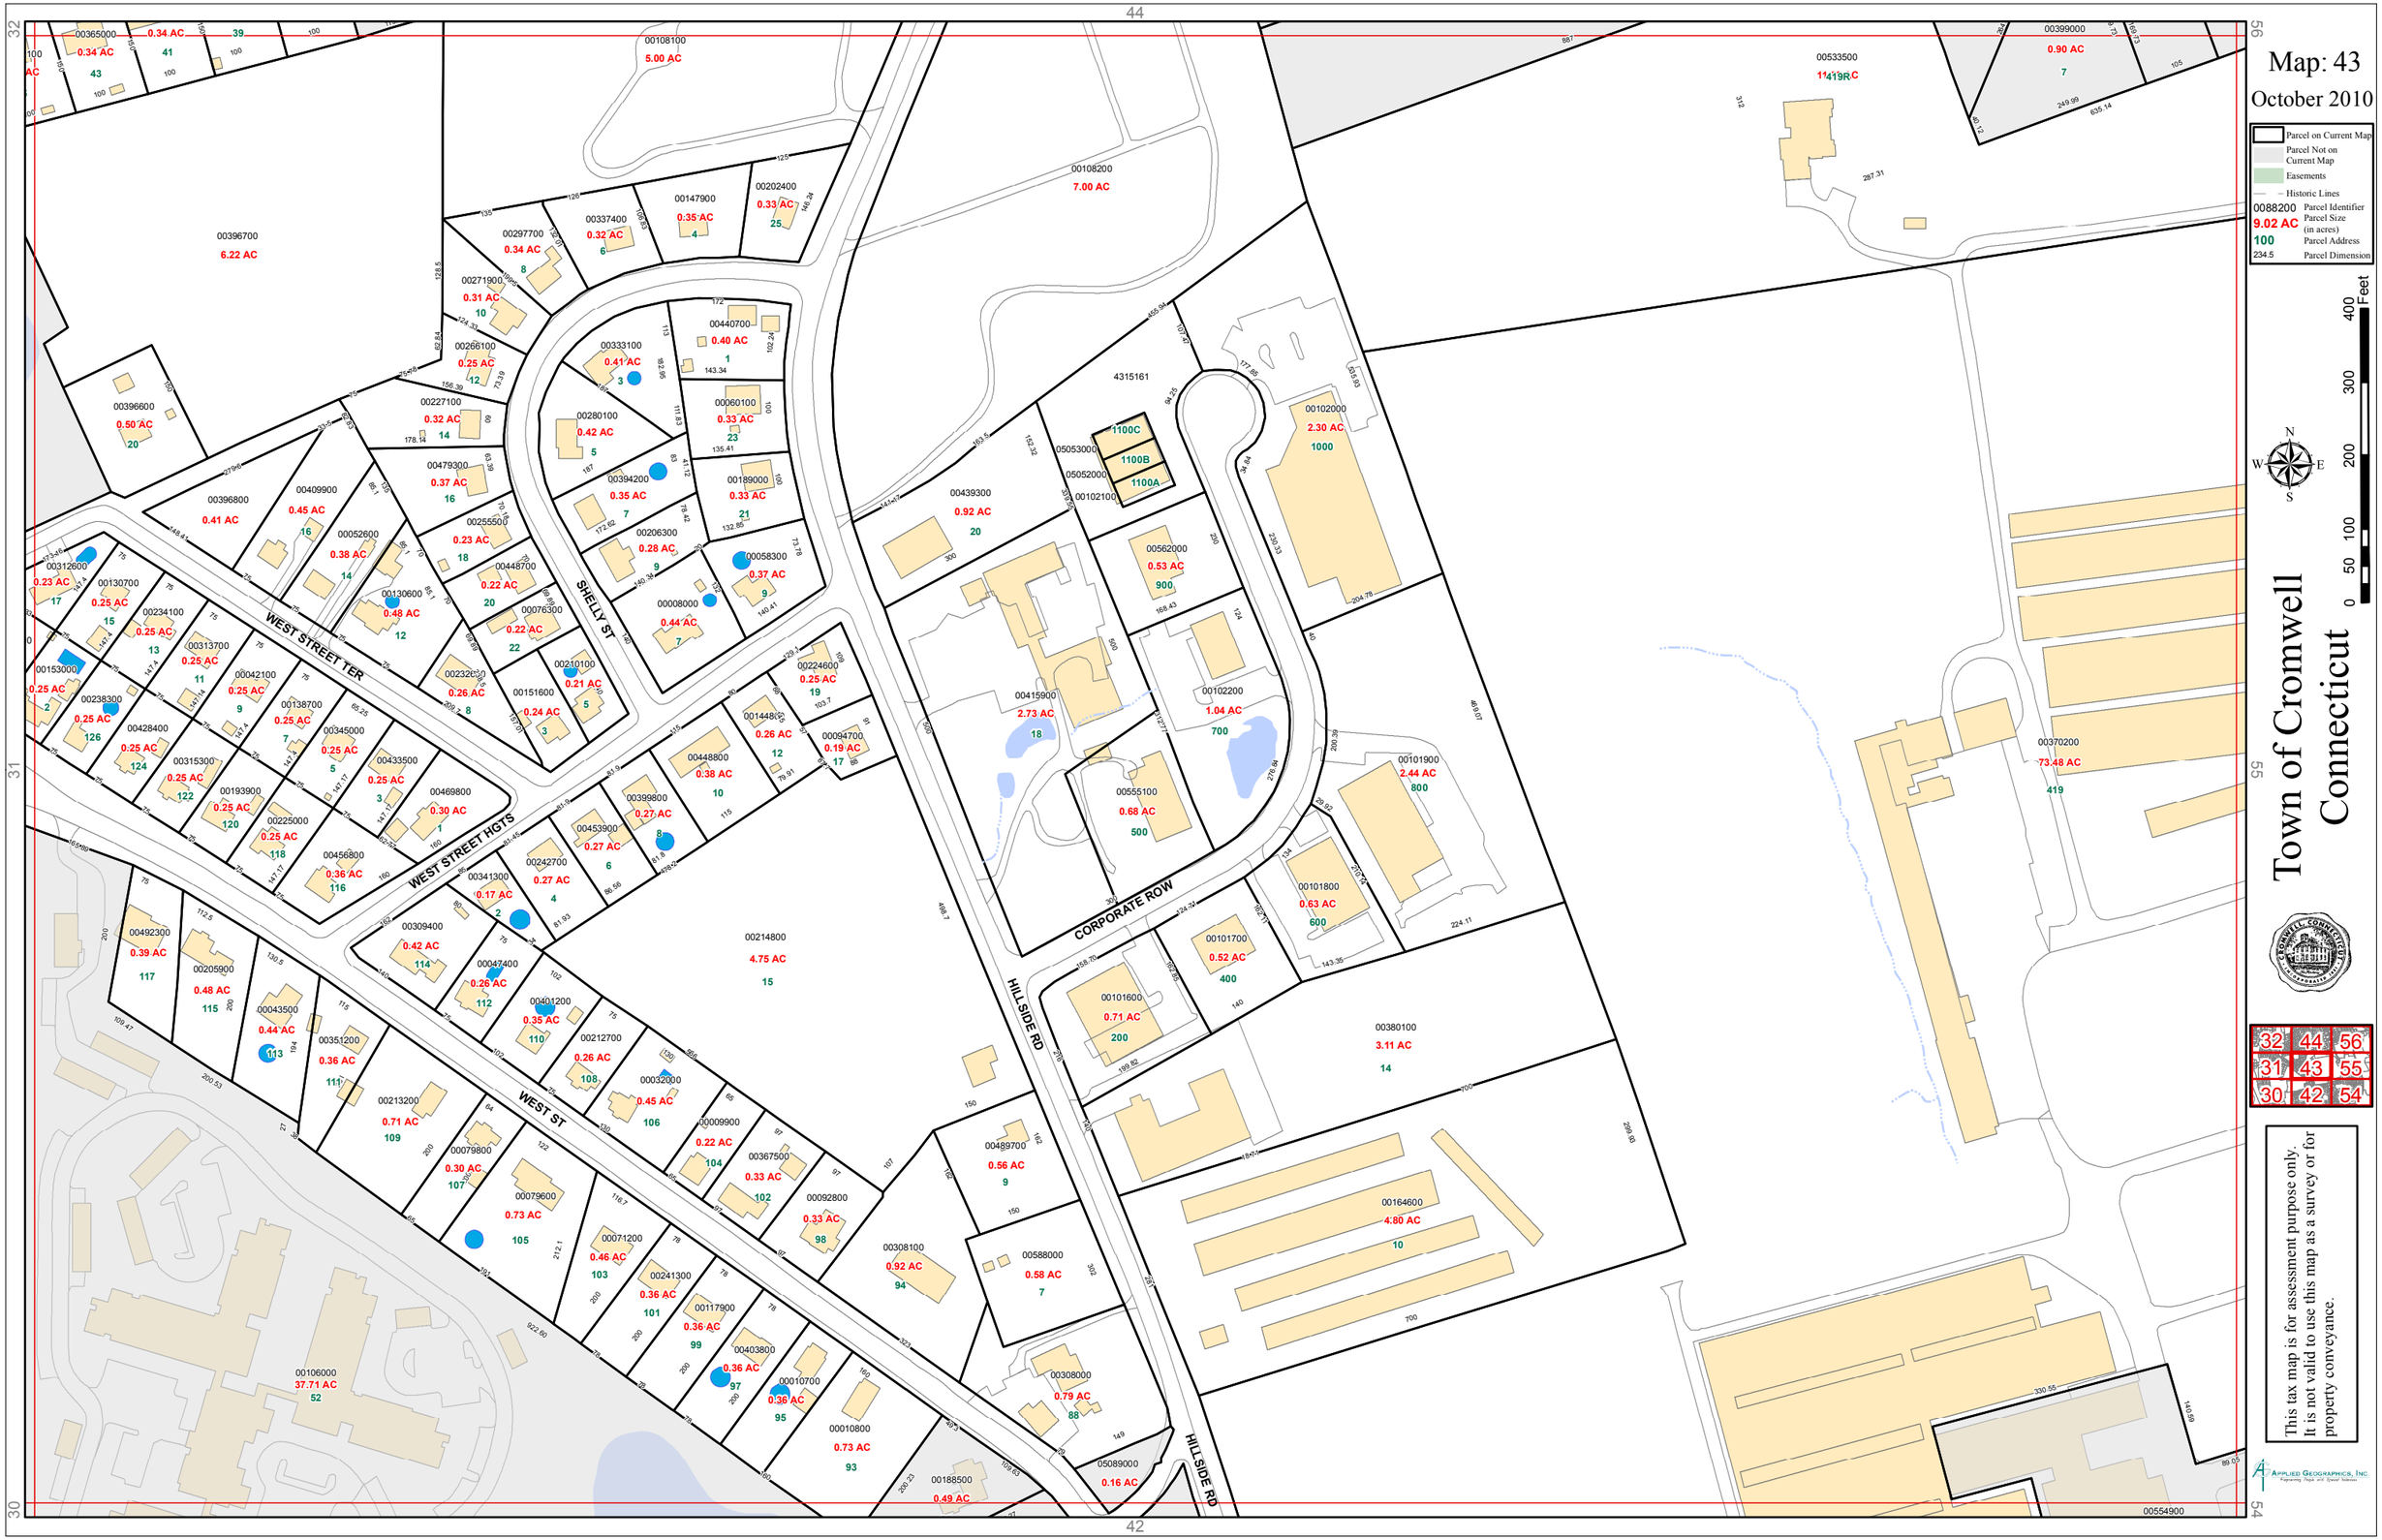

Map: 43
October 2010
Parcel on Current Map
Parcel Not on Current Map
Easements
Historic Lines
0088200 Parcel Identifier
9.02 AC Parcel Size (in acres)
100 Parcel Address
234.5 Parcel Dimension
Town of Cromwell
Connecticut
0 50 100 200 300 400 Feet
This tax map is for assessment purpose only. It is not valid to use this map as a survey or for property conveyance.
Applied Geographics, Inc.
WEST STREET TER
WEST STREET HGTS
SHELLY ST
WEST ST
CORPORATE ROW
HILLSIDE RD
00396700 6.22 AC
00108100 5.00 AC
00108200 7.00 AC
00533500 11.19 AC
00399000 0.90 AC
00370200 73.48 AC
00214800 4.75 AC
00380100 3.11 AC
00164600 4.80 AC
00106000 37.71 AC
00554900